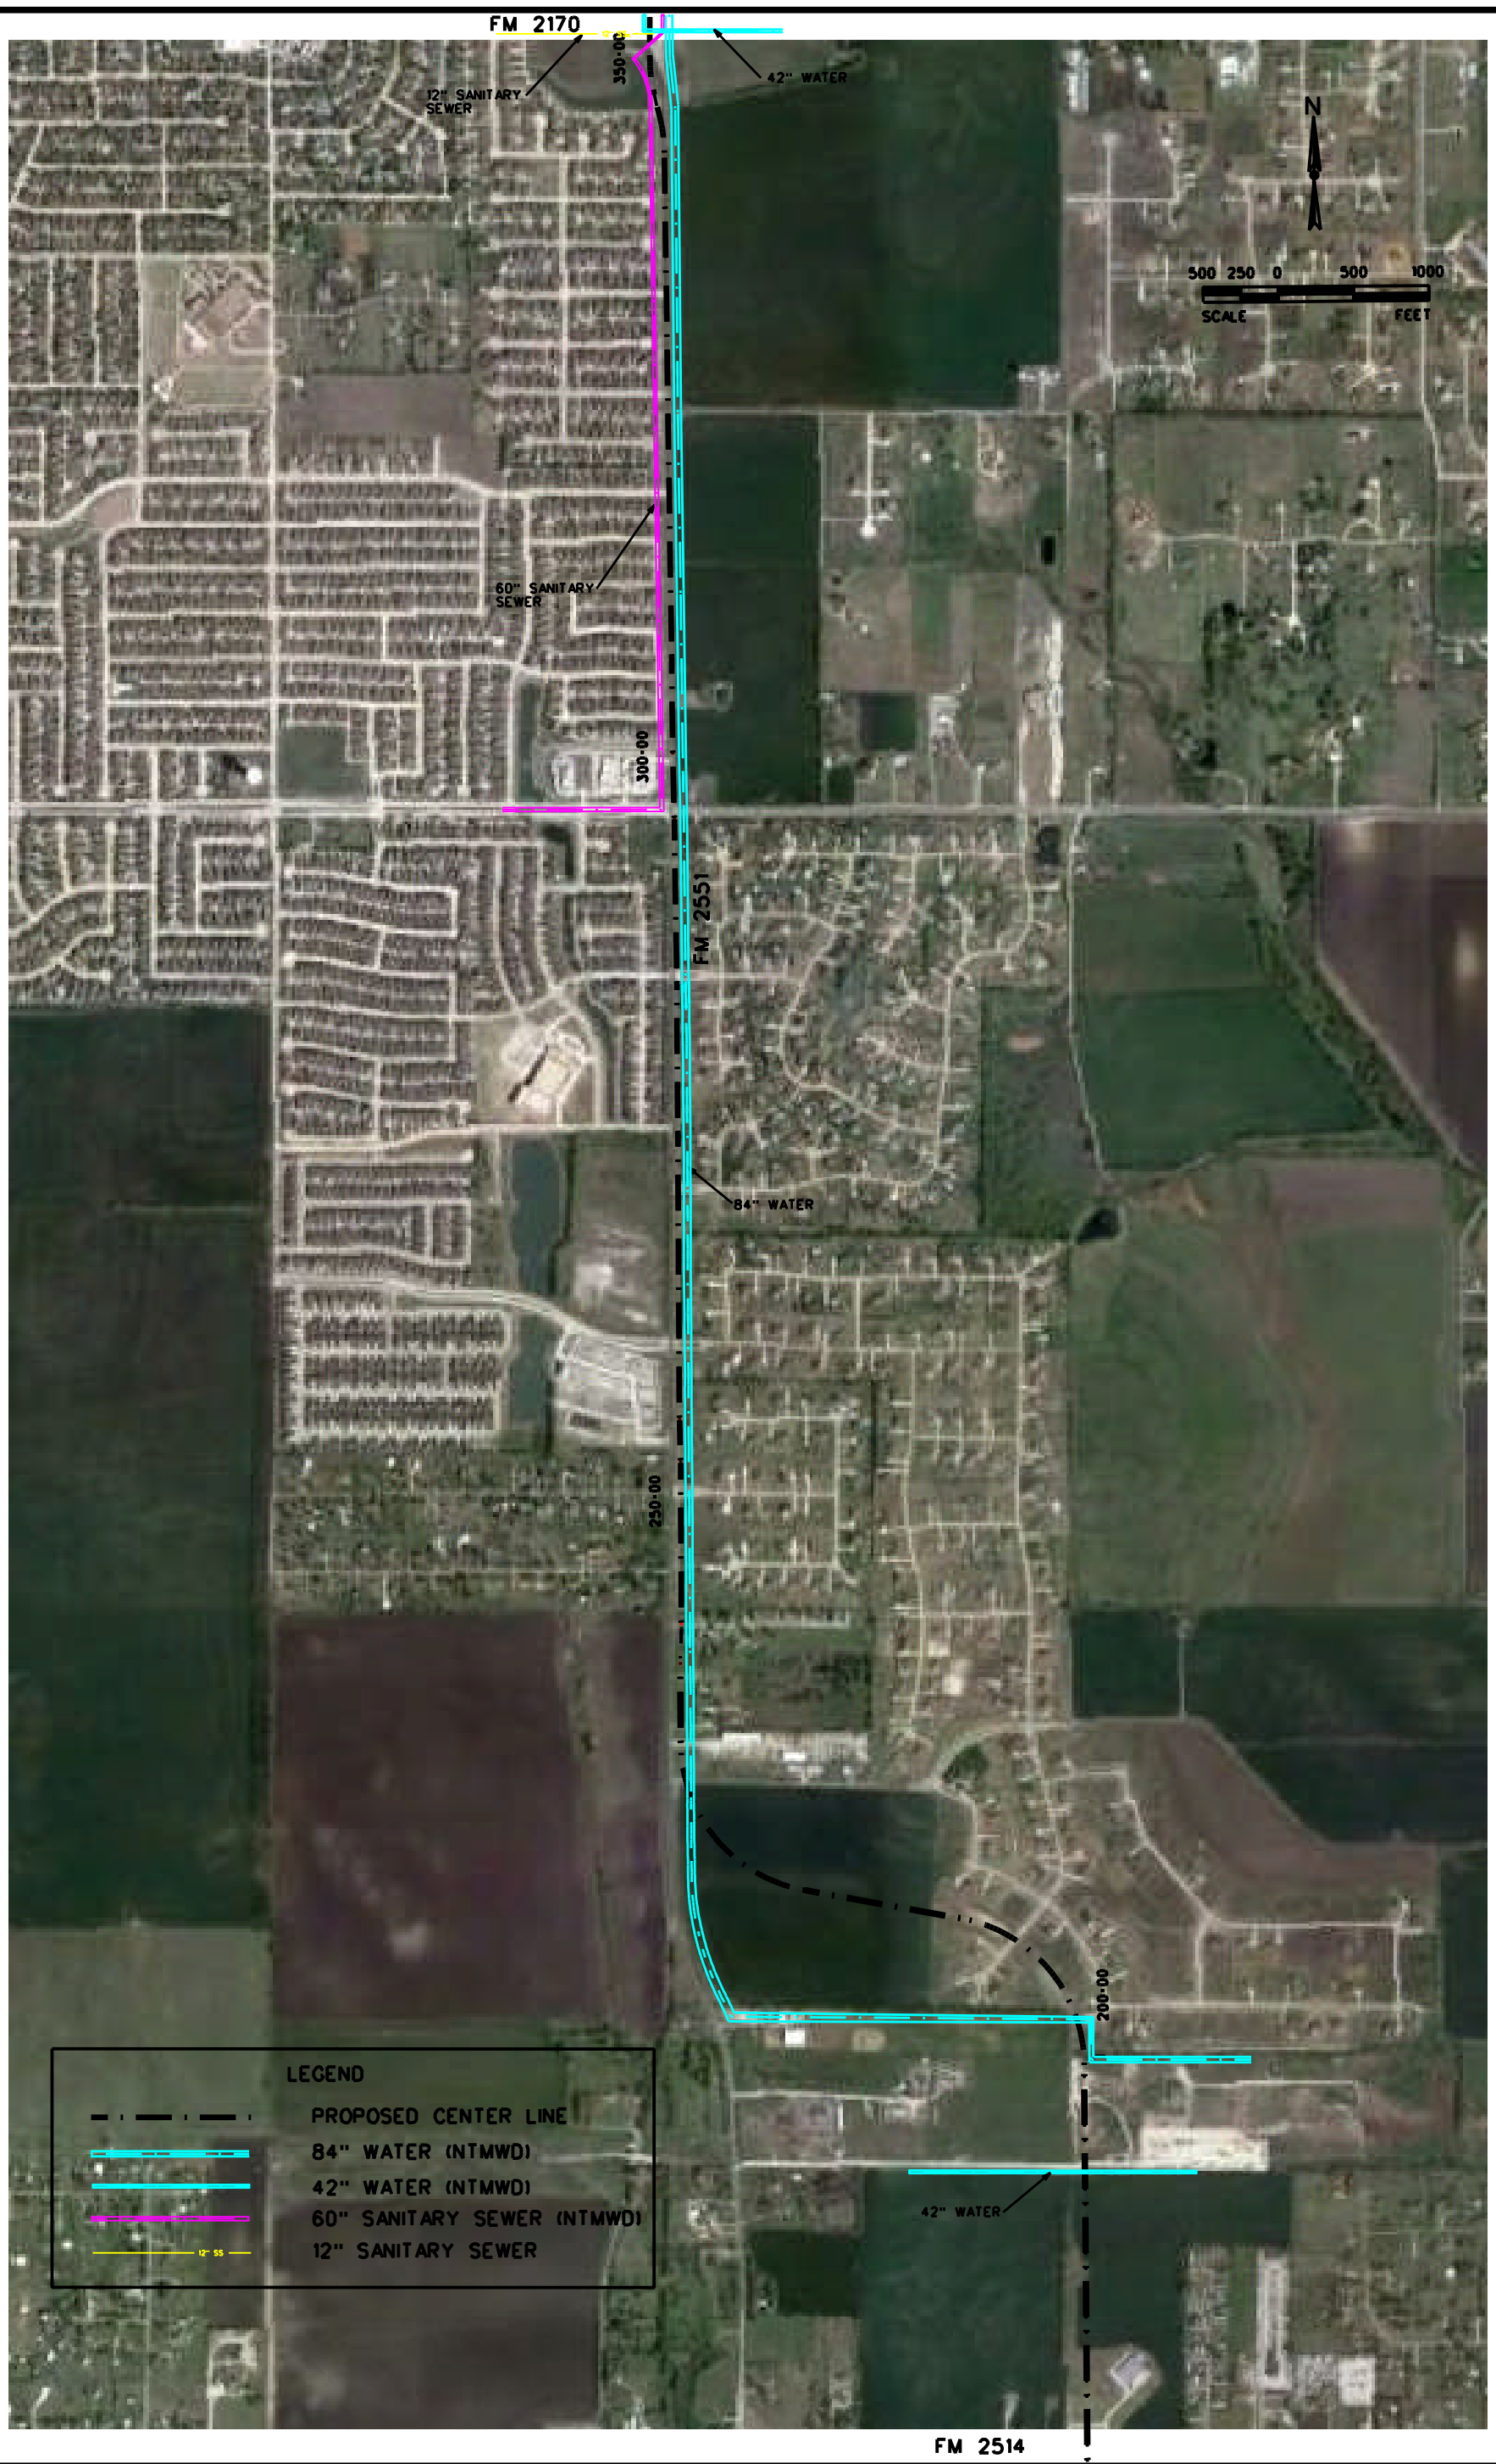

SHEET NO.

CP&Y

COLLIN COUNTY, TEXAS

Designed:	STATE	CP&Y, INC. PROJECT NO.	
Checked:	TEXAS		
Drawn:	COUNTY	STATE DIST. #	ROADWAY
Checked:	COLLIN	-	FM 2551