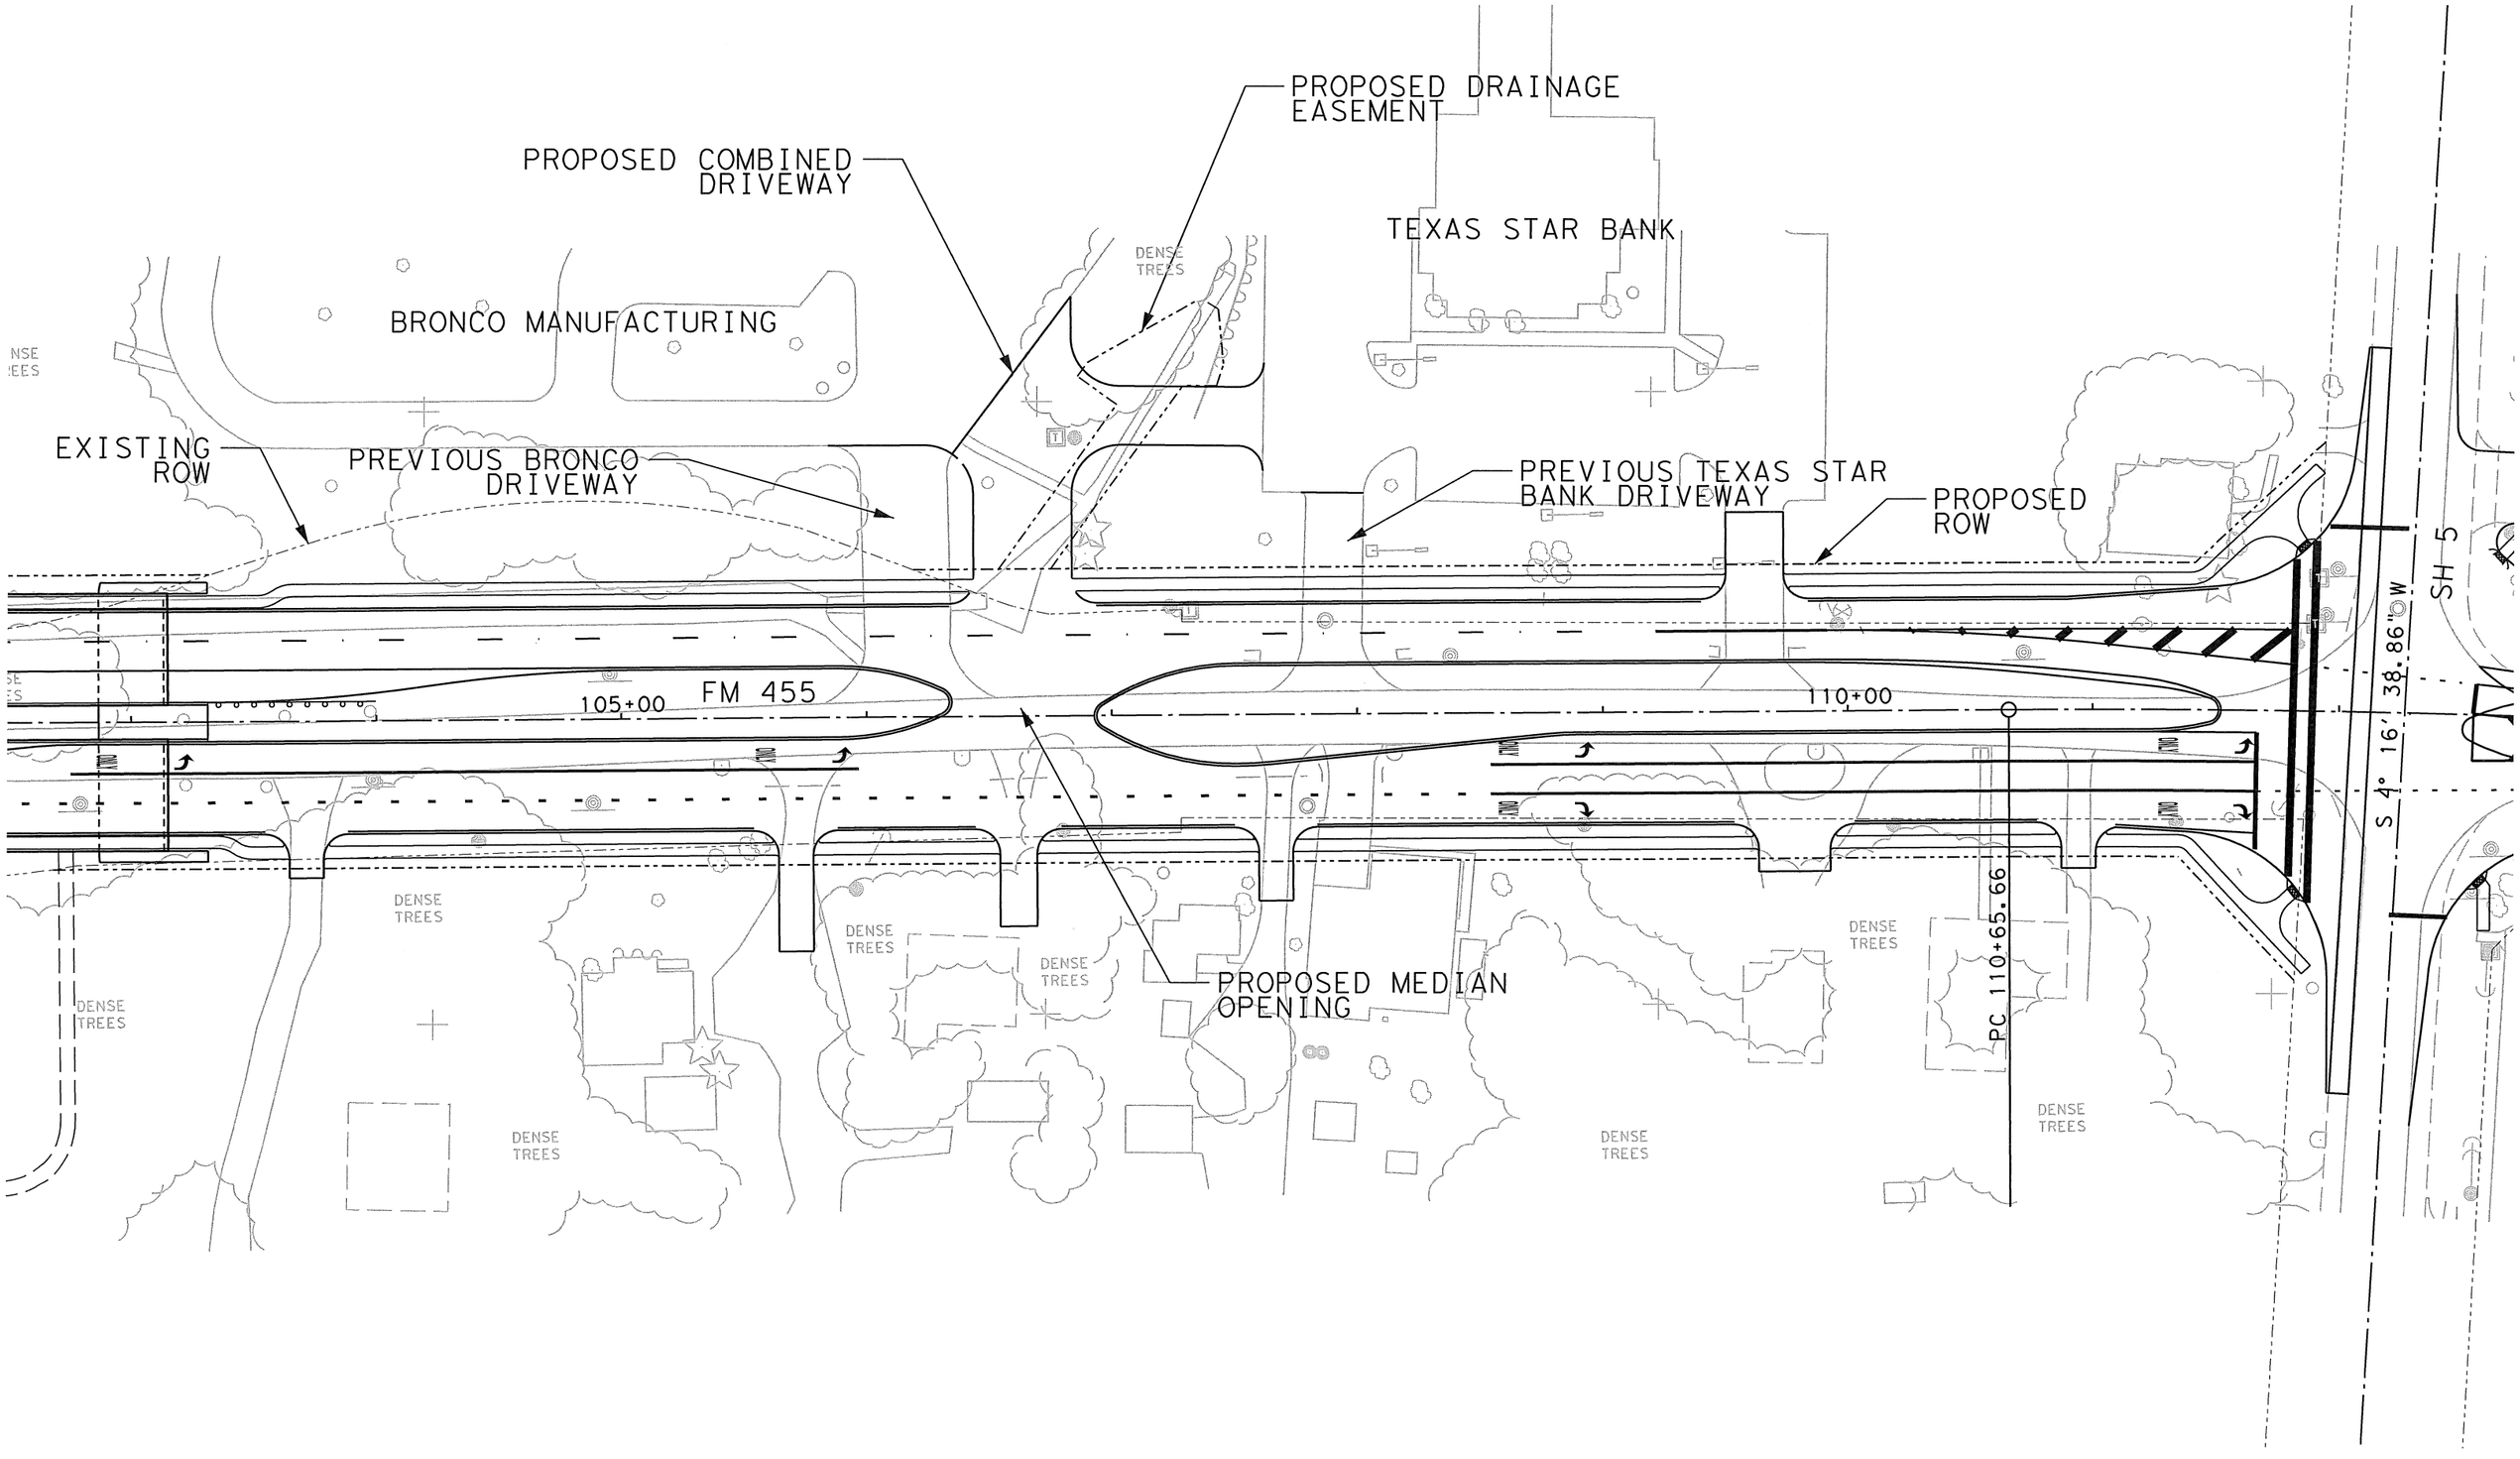
PROPOSED DRAINAGE EASEMENT
PROPOSED COMBINED DRIVEWAY
TEXAS STAR BANK
DENSE TREES
BRONCO MANUFACTURING
EXISTING ROW
PREVIOUS BRONCO DRIVEWAY
PREVIOUS TEXAS STAR BANK DRIVEWAY
PROPOSED ROW
SH 5
S 4° 16' 38.86" W
105+00
FM 455
110+00
PC 110+65.66
PROPOSED MEDIAN OPENING
DENSE TREES