TxDOT Plans

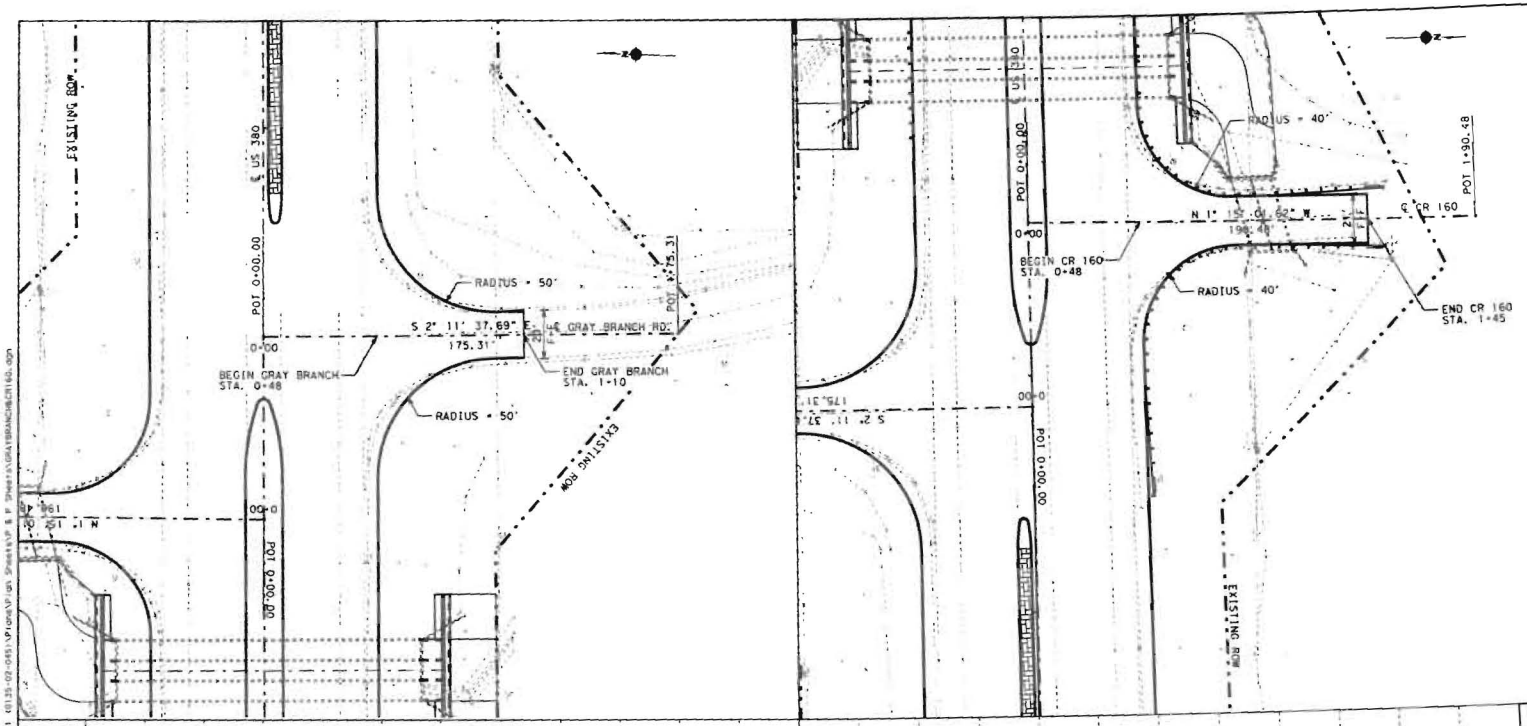

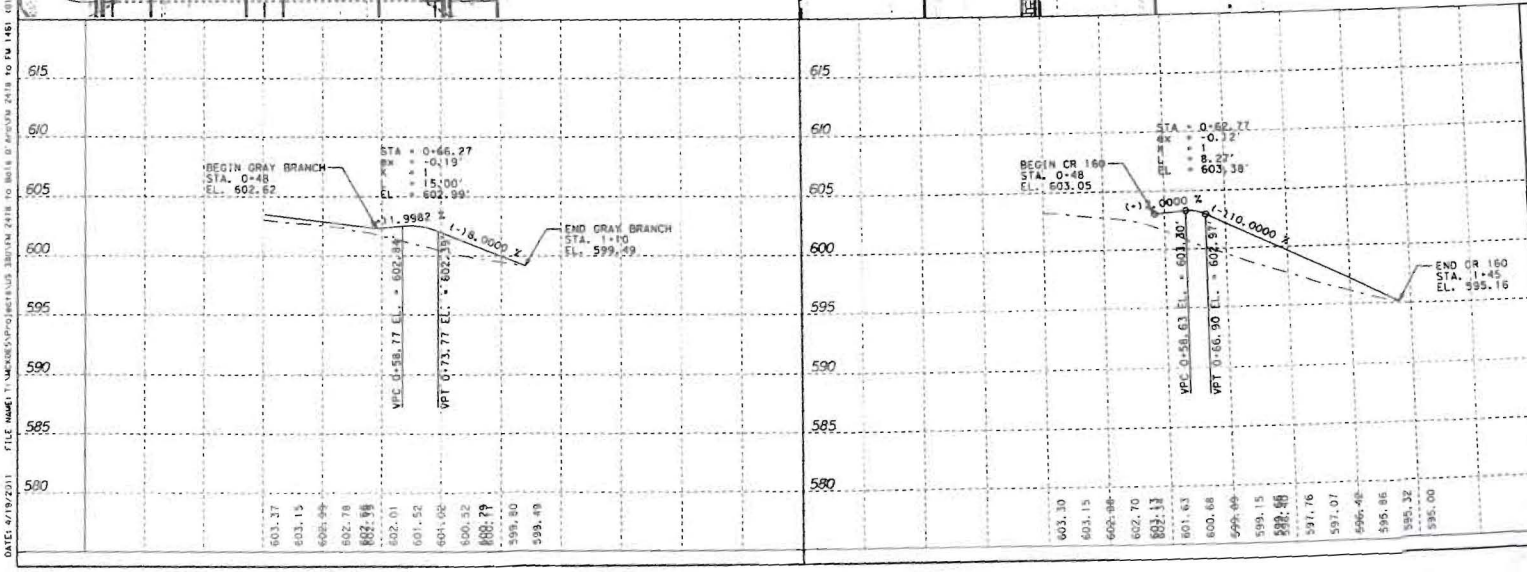

STATE OF TEXAS
BARRY D. HEARD
85478
LICENSED
PROFESSIONAL ENGINEER

Barry D. Heard
4-19-11

Texas Department of Transportation
© 2011

US 380
SIDESTREET
PLAN AND PROFILE
GRAY BRANCH RD. & CR 160

SHEET 5 OF 5

DESIGN	FED. RD. DIV. NO.			HIGHWAY NO.
TLH	6			US 380
GRAPHICS	STATE	DISTRICT	COUNTY	SHEET NO.
TLH	TEXAS	DALLAS	COLLIN	120
CHECK	CONTROL	SECTION	JOB	
BDH	0135	02	045	
CHECK				
BDH				

DATE: 4/19/2011 FILE NAME: T:\MCKDES\Projects\US 380\IN 2418 to Bell Gr Arp\IN 2418 to FM 1461 (0135-02-045)\Plans\Final Sheets\P & P Sheets\GRAYBRANCHCR160.dgn