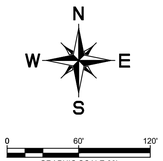

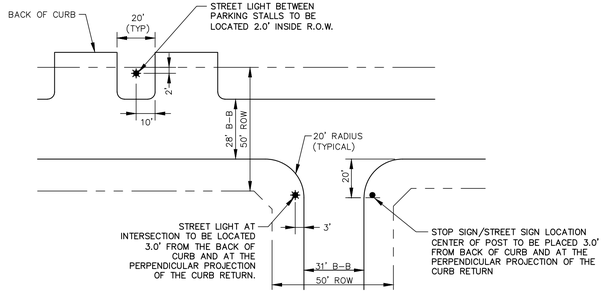

STREET LIGHT & STOP SIGN LOCATION

NTS

SIDEWALK NOTES

1. ALL SIDEWALKS SHOWN ON THIS SHEET ARE REQUIRED FOR FINAL ACCEPTANCE
2. SIDEWALKS ARE TO BE 5' WIDE
3. SEE TXDOT DETAIL PED-18, TYPE 1 FOR RAMP DETAIL

STREET LIGHT & SIGN NOTES

1. ALL STREET SIGNS TO BE INSTALLED ON TXDOT TRIANGULAR SLIP BASE BREAKAWAY SYSTEM
2. MINOR RESIDENTIAL STREETS MUST HAVE 175-WATT MERCURY VAPOR FIXTURES

LEGEND

- STREET LIGHT LOCATION 14' (COLLECTOR & ARTERIAL STREETS)
- STREET LIGHT LOCATION 12' (STANDARD RESIDENTIAL STREETS)
- STREET SIGN LOCATION
- STOP SIGN LOCATION (30" UNLESS OTHERWISE NOTED)
- FIRE HYDRANT LOCATION
- BARRIER FREE RAMP TO BE BUILT BY HOMEBUILDER
- SIDEWALK SHOWN TO BE BUILT BY DEVELOPER

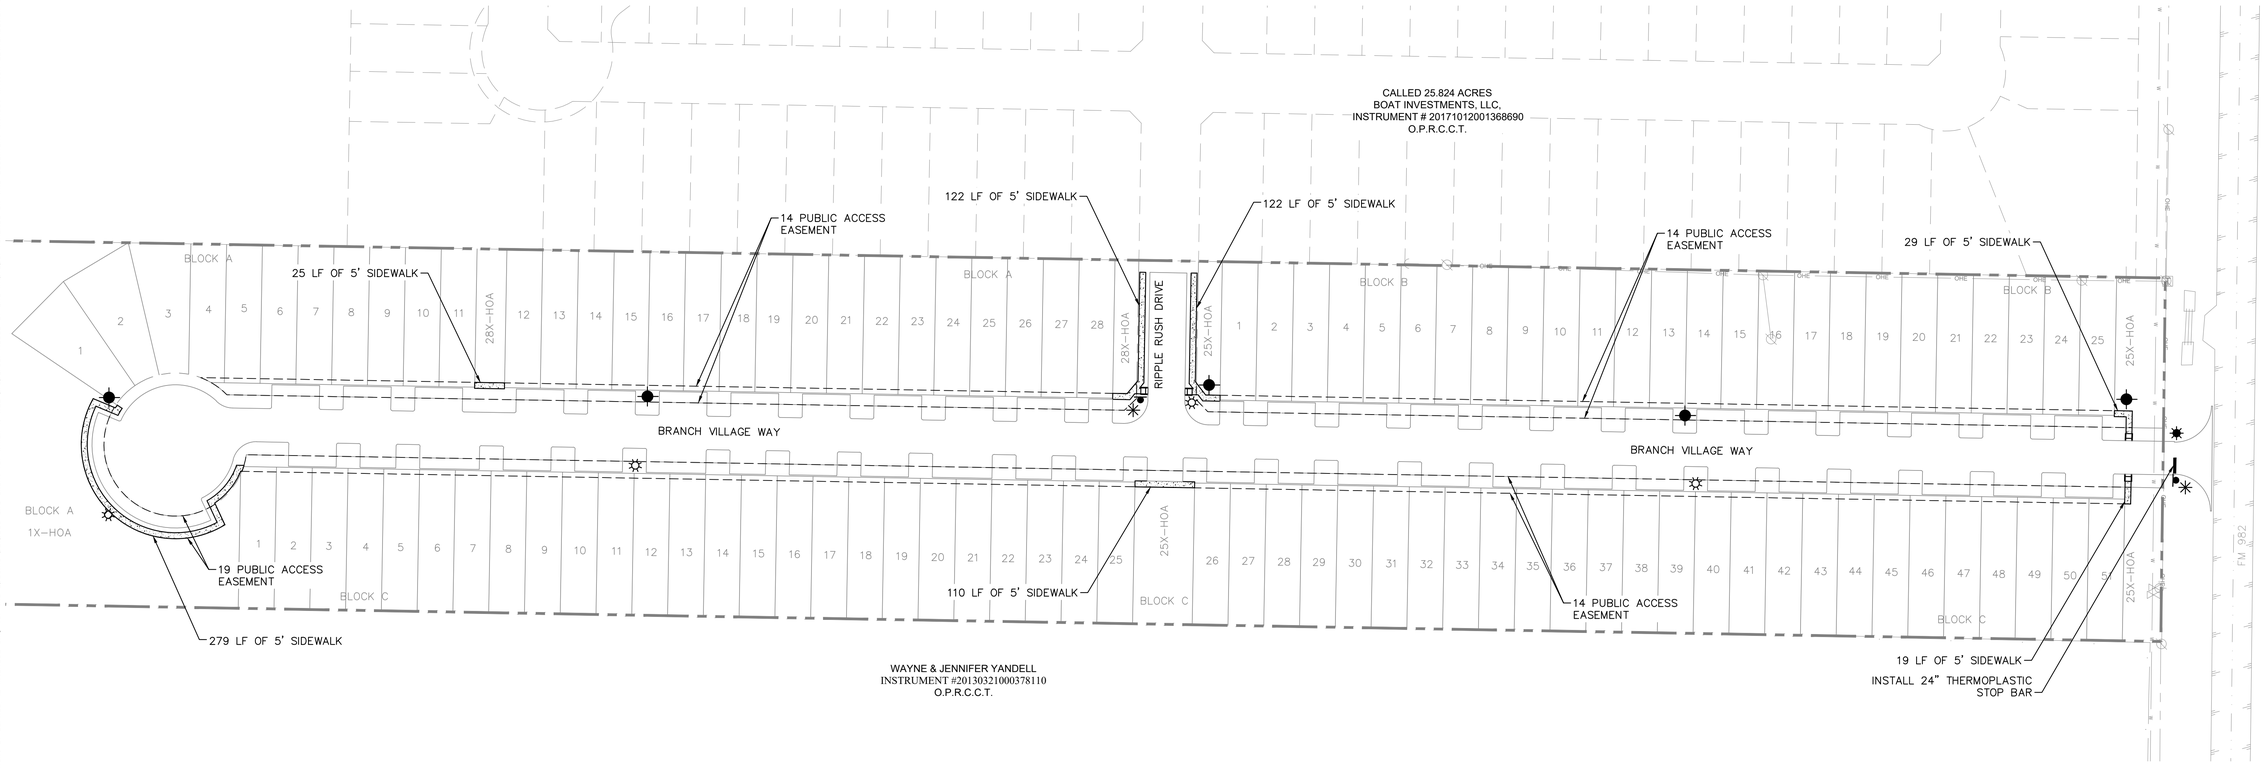

No.	REVISIONS	DATE	BY

Kimley»Horn
© 2020 KIMLEY-HORN AND ASSOCIATES, INC.
400 N. OKLAHOMA DRIVE, SUITE 105, CELINA, TX 75009
PHONE: 469-501-2200
WWW.KIMLEY-HORN.COM
TEXAS REGISTERED ENGINEERING FIRM F-928

PRELIMINARY
FOR REVIEW ONLY
Not for construction or permit purposes.
Kimley»Horn
Engineer TODD A. HENSLEY
P.E. No. 127878 Date 06/12/2020

KHA PROJECT 063451203
DATE JUNE 2020
SCALE: AS SHOWN
DESIGNED BY: BGL
DRAWN BY: BGL
CHECKED BY: TAH

SIDEWALK, STREET LIGHT, & SIGN PLAN

BRANCH VILLAGE
COLLIN COUNTY, TEXAS

SHEET NUMBER
C-23

Plotted By:Letney, Blake Date:June 12, 2020 07:18:40am File Path:K:\CEL_Civil\063451202 - Collin Tract Tiny Homes\Dwg\PlanSheets\C-Street Light & Sign Plan.dwg
This document, together with the concepts and designs presented herein, as an instrument of service, is intended only for the specific purpose and client for which it was prepared. Reuse of and improper reliance on this document without written authorization and adaptation by Kimley-Horn and Associates, Inc. shall be without liability to Kimley-Horn and Associates, Inc.