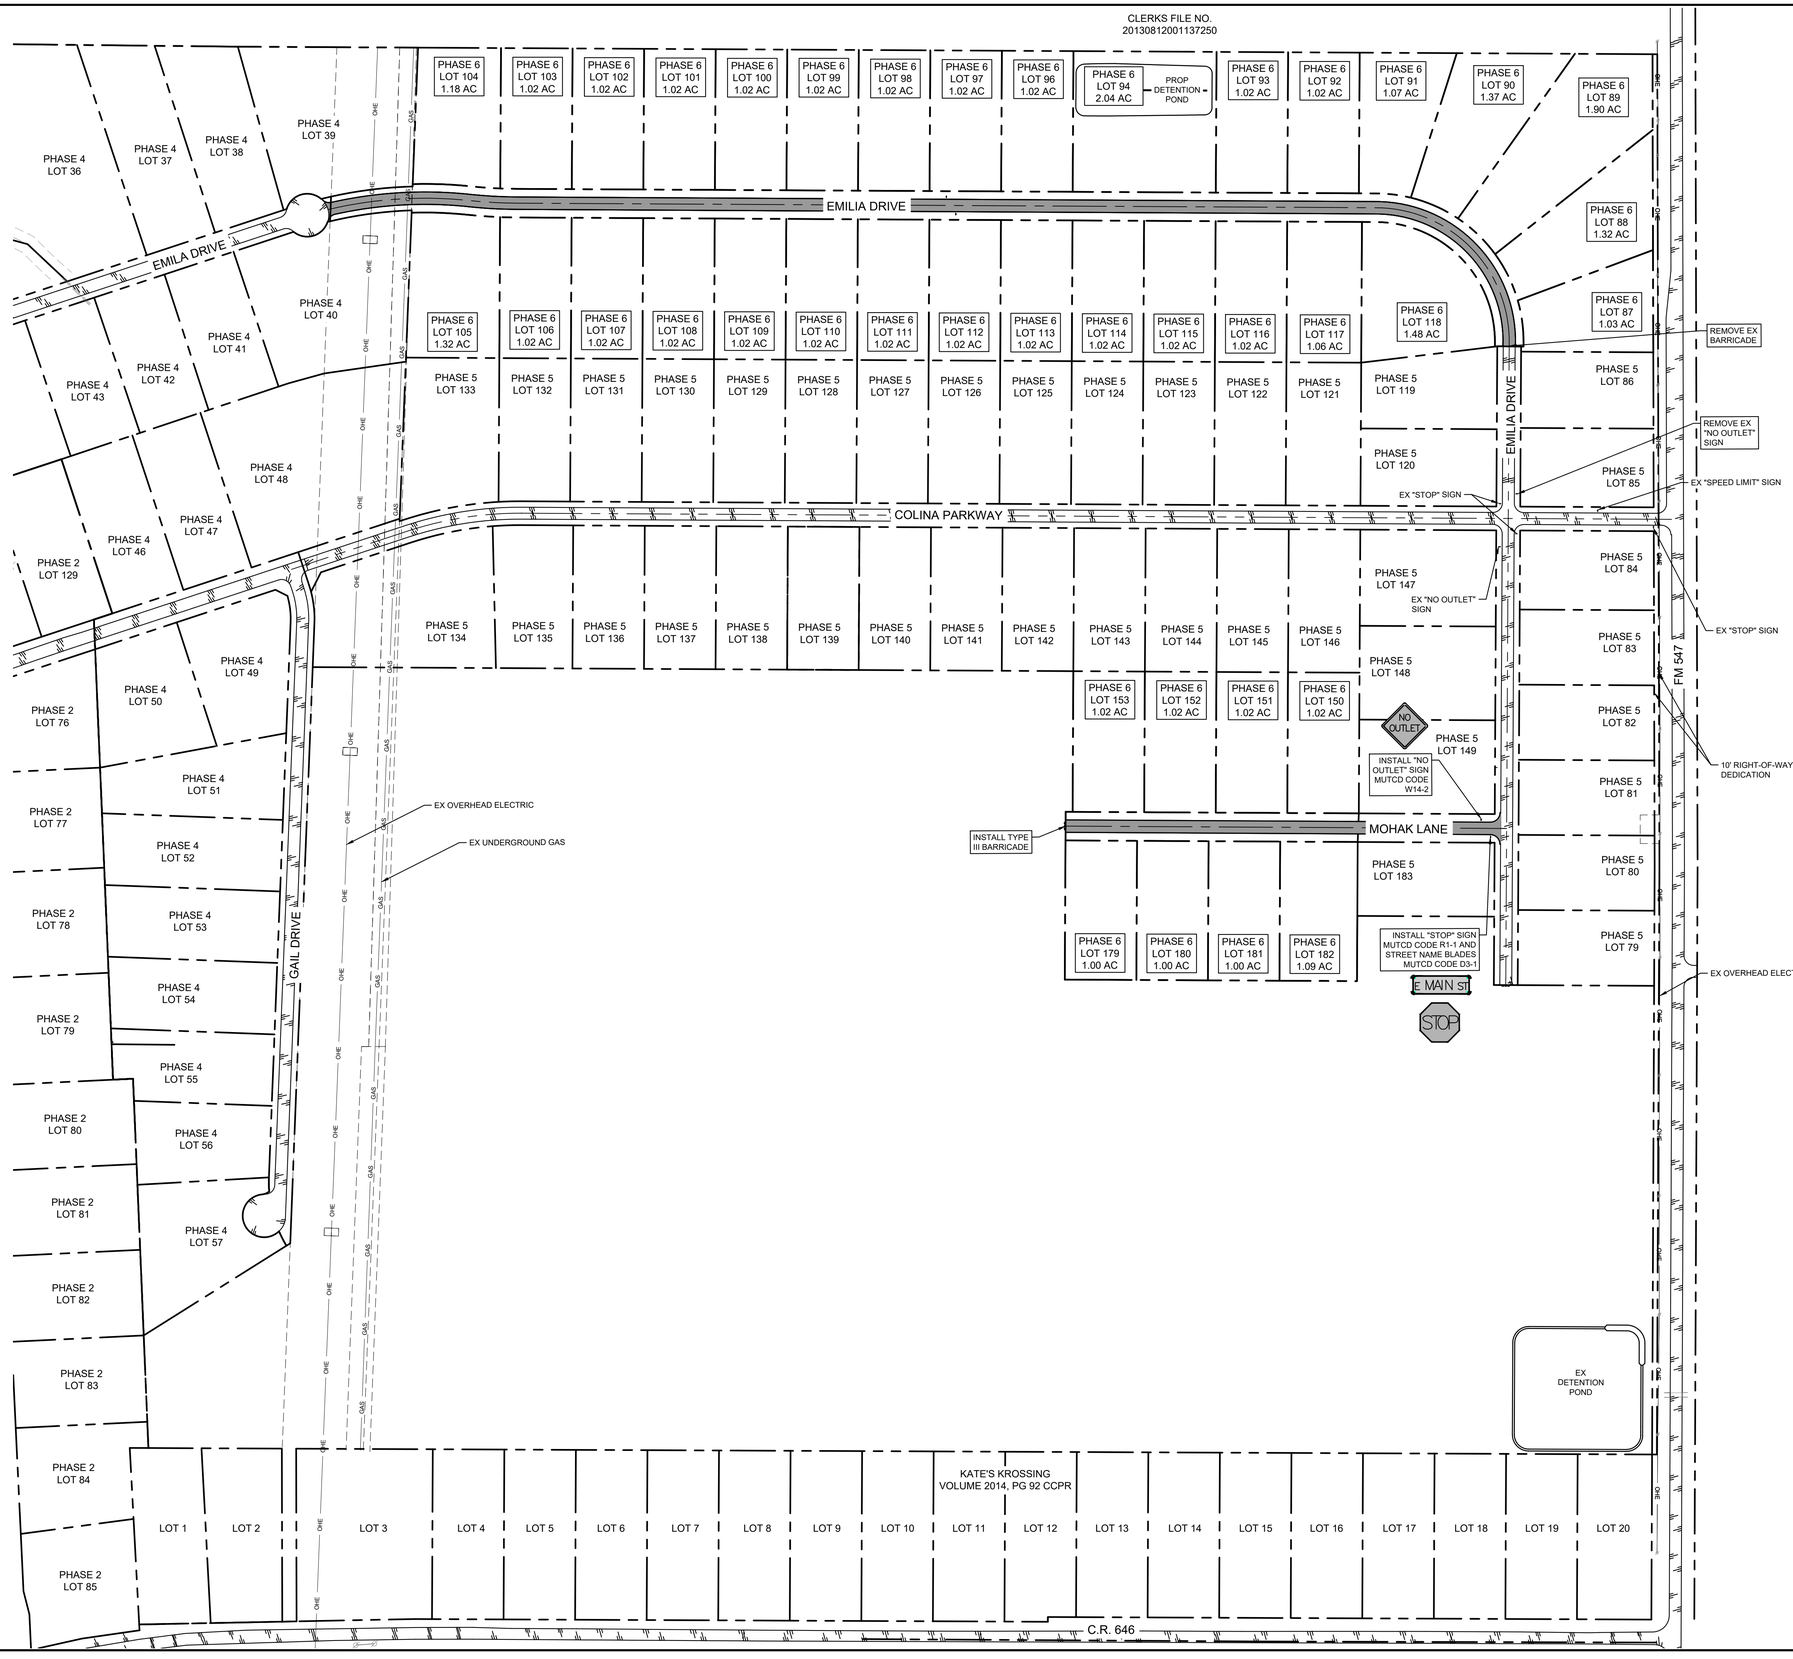

CAUTION!!
CONTRACTOR IS TO VERIFY PRESENCE AND EXACT LOCATION OF ALL UTILITIES PRIOR TO CONSTRUCTION.

811 Know what's below. Call before you dig.

No.	REVISIONS	DATE	BY

Kimley»Horn
© 2021 KIMLEY-HORN AND ASSOCIATES, INC.
260 EAST DAVIS STREET, SUITE 100, MCKINNEY, TX 75069
PHONE: 469-301-2580 FAX: 972-239-3820
WWW.KIMLEY-HORN.COM TX F-928

PRELIMINARY
FOR REVIEW ONLY
Not for construction or permit purposes.
Kimley»Horn
Engineer ERIC T. JESKE
P.E. No. 130295 Date APRIL 2021

KHA PROJECT 064564302
DATE APRIL 2021
SCALE AS SHOWN
DESIGNED BY ETJ
DRAWN BY BIC
CHECKED BY JEH

COLINA CREEK - PHASE 6
COLLIN COUNTY, TX

PREPARED FOR:
ROLLING RIVER ESTATES

SIGNAGE PLAN

SHEET NUMBER
C-005

This document, together with the concepts and designs presented herein, as an instrument of service, is intended only for the specific purpose and client for which it was prepared. Reuse of and improper reliance on this document without written authorization and adaptation by Kimley-Horn and Associates, Inc. shall be without liability to Kimley-Horn and Associates, Inc.

ISSUED
XREFS: xSlorm-Ph 6 , xSlurv , xBlnr , xSite-Ph 6 , xHtcn , xSite-Parcel Areas-Ph 5 , xSite-Ph 5 , xSite-Ph 6 , xSlorm-Ph 5 , xSlorm-Ph 5 , xEsmt
LAST SAVED: APRIL 14, 2021 1:58 PM
PLOTTED BY: ALVERY, NICHOLAS
DWG PATH: K:\MKN_DVLP\064564302-COLINA CREEK PH 6\CAD\PLANSHEETS
DRAWING NAME: C-005 - SIGNAGE PLAN.dwg