PLOT: 4/5/2022 8:31 AM FILE: S:\Shared\Active\Current Clients\REMAX Commercial– Erick Marquez\Farmersville\03 CAD\04 Construction Set\C-20 Signage Plan.dwg DATE: 4/4/2022

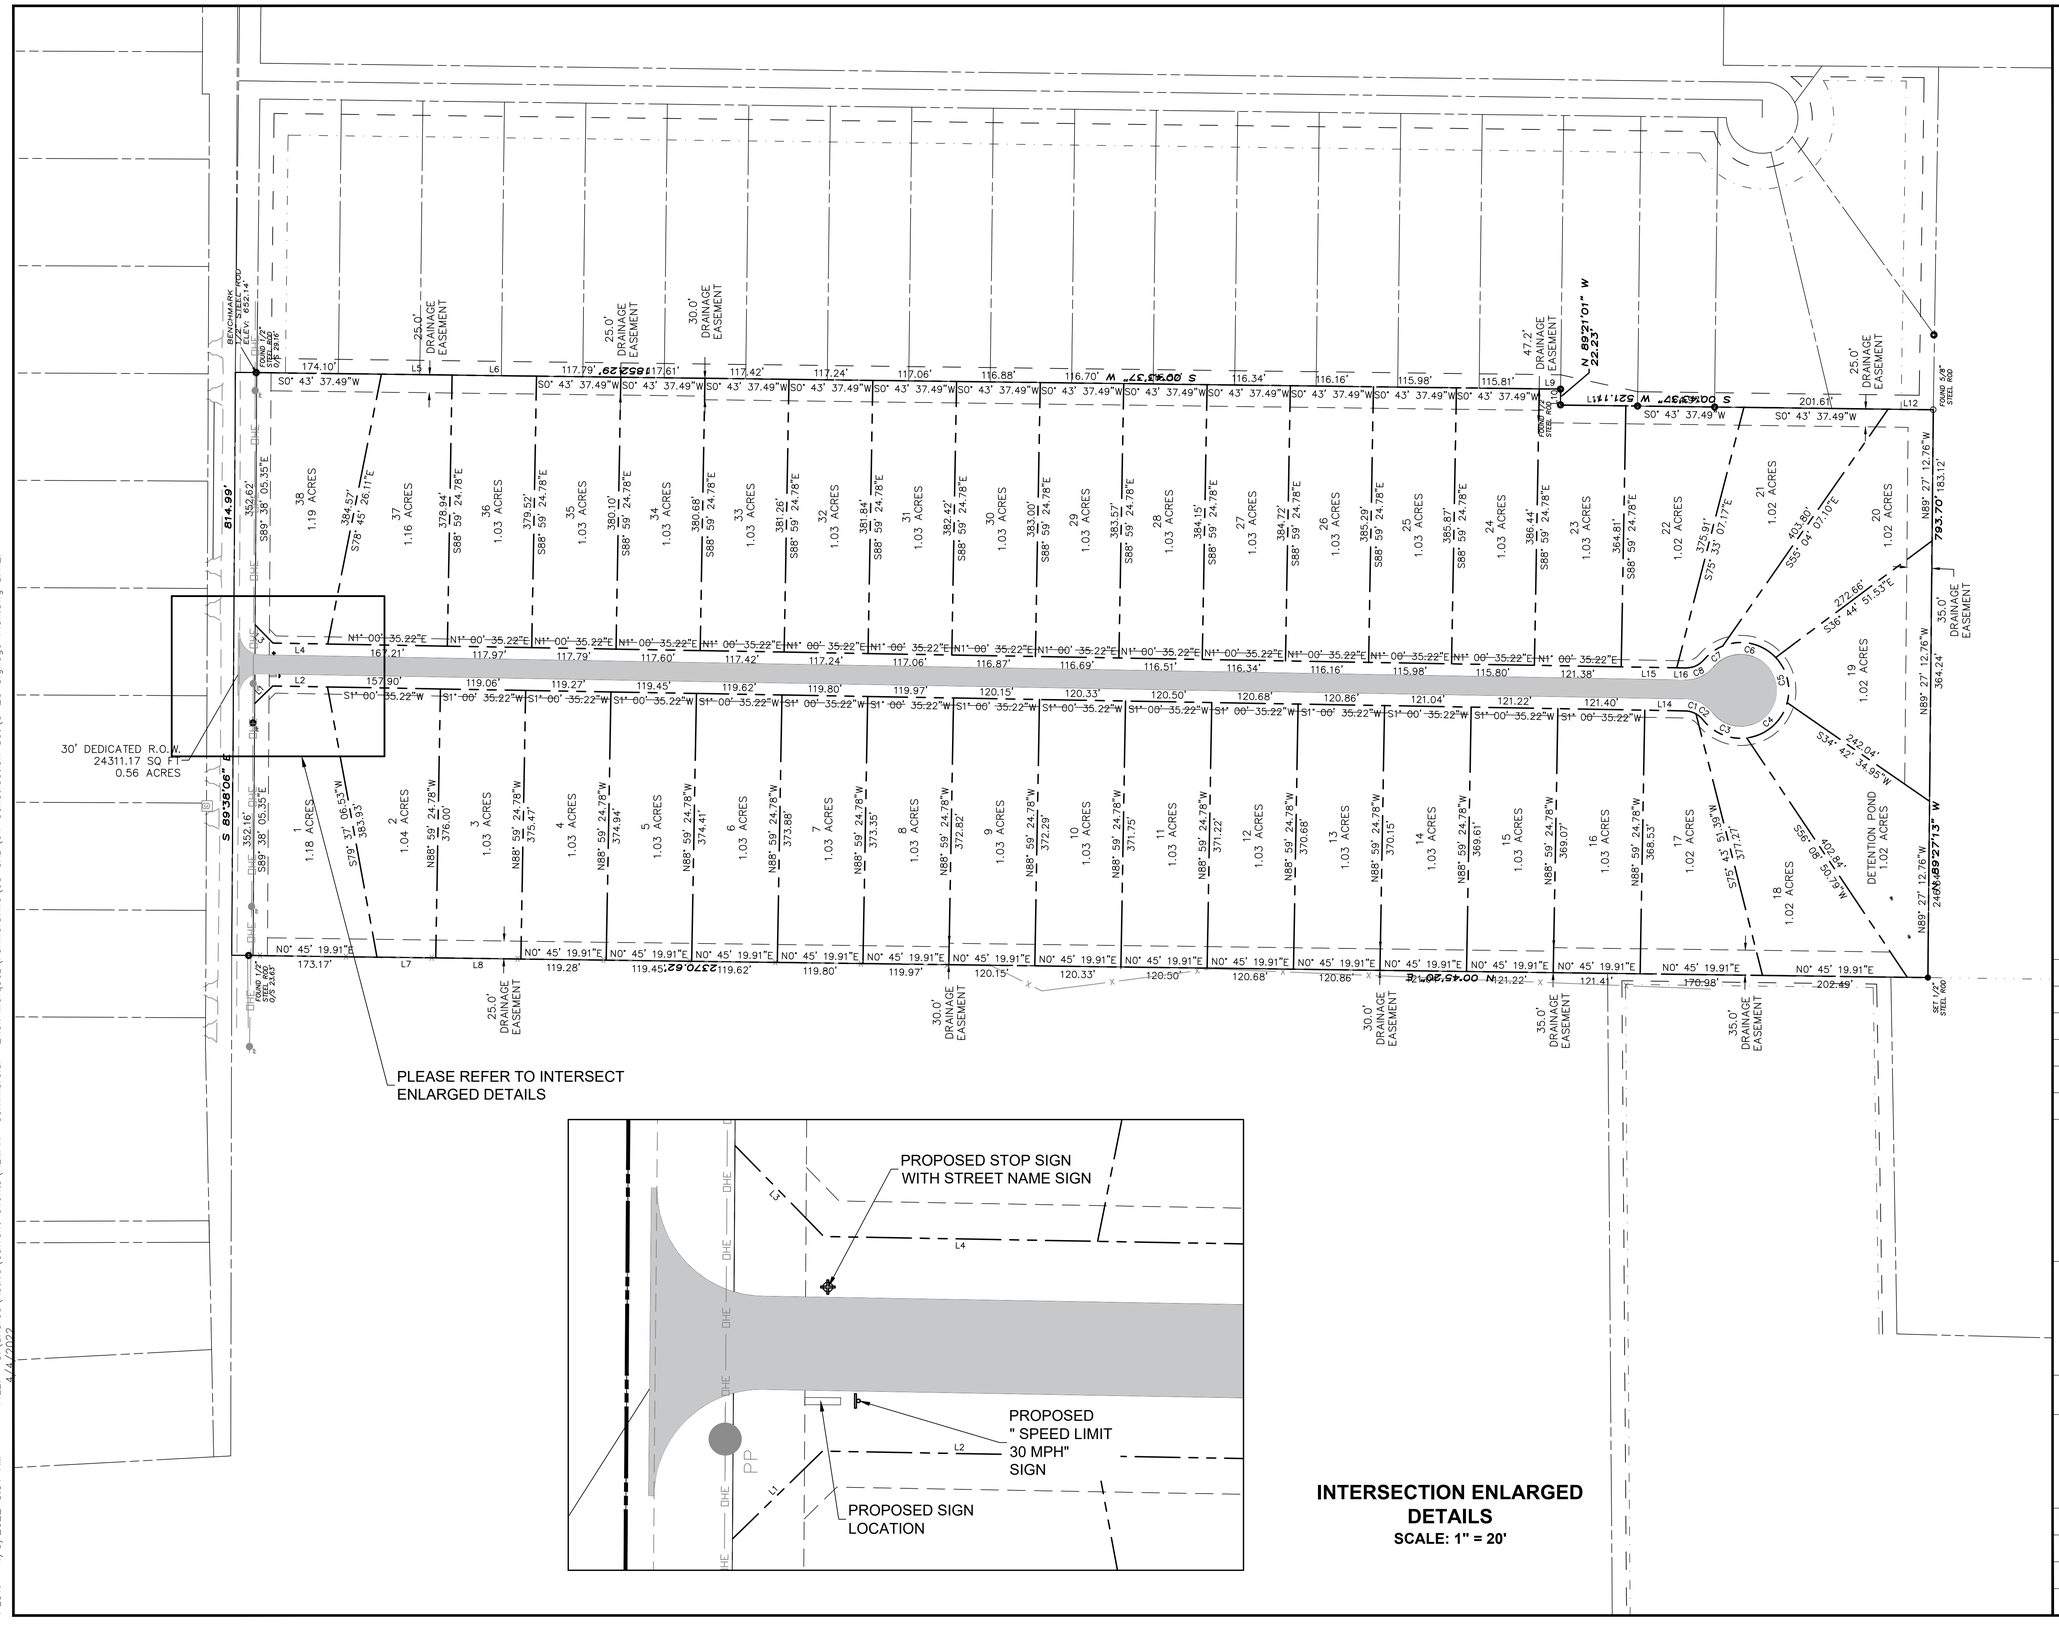

INTERSECTION ENLARGED DETAILS
SCALE: 1" = 20'

N

100 0 50 100
SCALE: 1" = 100'

Benchmark (BM):
½" STEEL ROD
(LOCATED @ N/E R-O-W & P/L CORNER)
ELEV: 652.14

NO.	REVISION DESCRIPTION	DATE

CONSULTANT:

THE SEAL APPEARING ON THIS DOCUMENT WAS AUTHORIZED BY KEVIN J. WARE (TEXAS P.E. NO. 136599).

DATE: **10/18/2021**

SEAL:

STATE OF TEXAS · KEVIN J. WARE · 136599 · LICENSED · PROFESSIONAL ENGINEER

KJE
500 Moseley Road
Cross Roads, Texas 76227
Phone (940) 387-0805
Fax (940) 387-0830
(TBPE # F-12214)

SIGNAGE PLAN

PELICAN BAY ESTATES
COLLIN COUNTY, TEXAS

DATE: **05/19/2021**
DRAWN BY: **MLL**
CHECKED BY: **KW**
PROJECT #: **DMF112020E**

SHEET: **C-20**