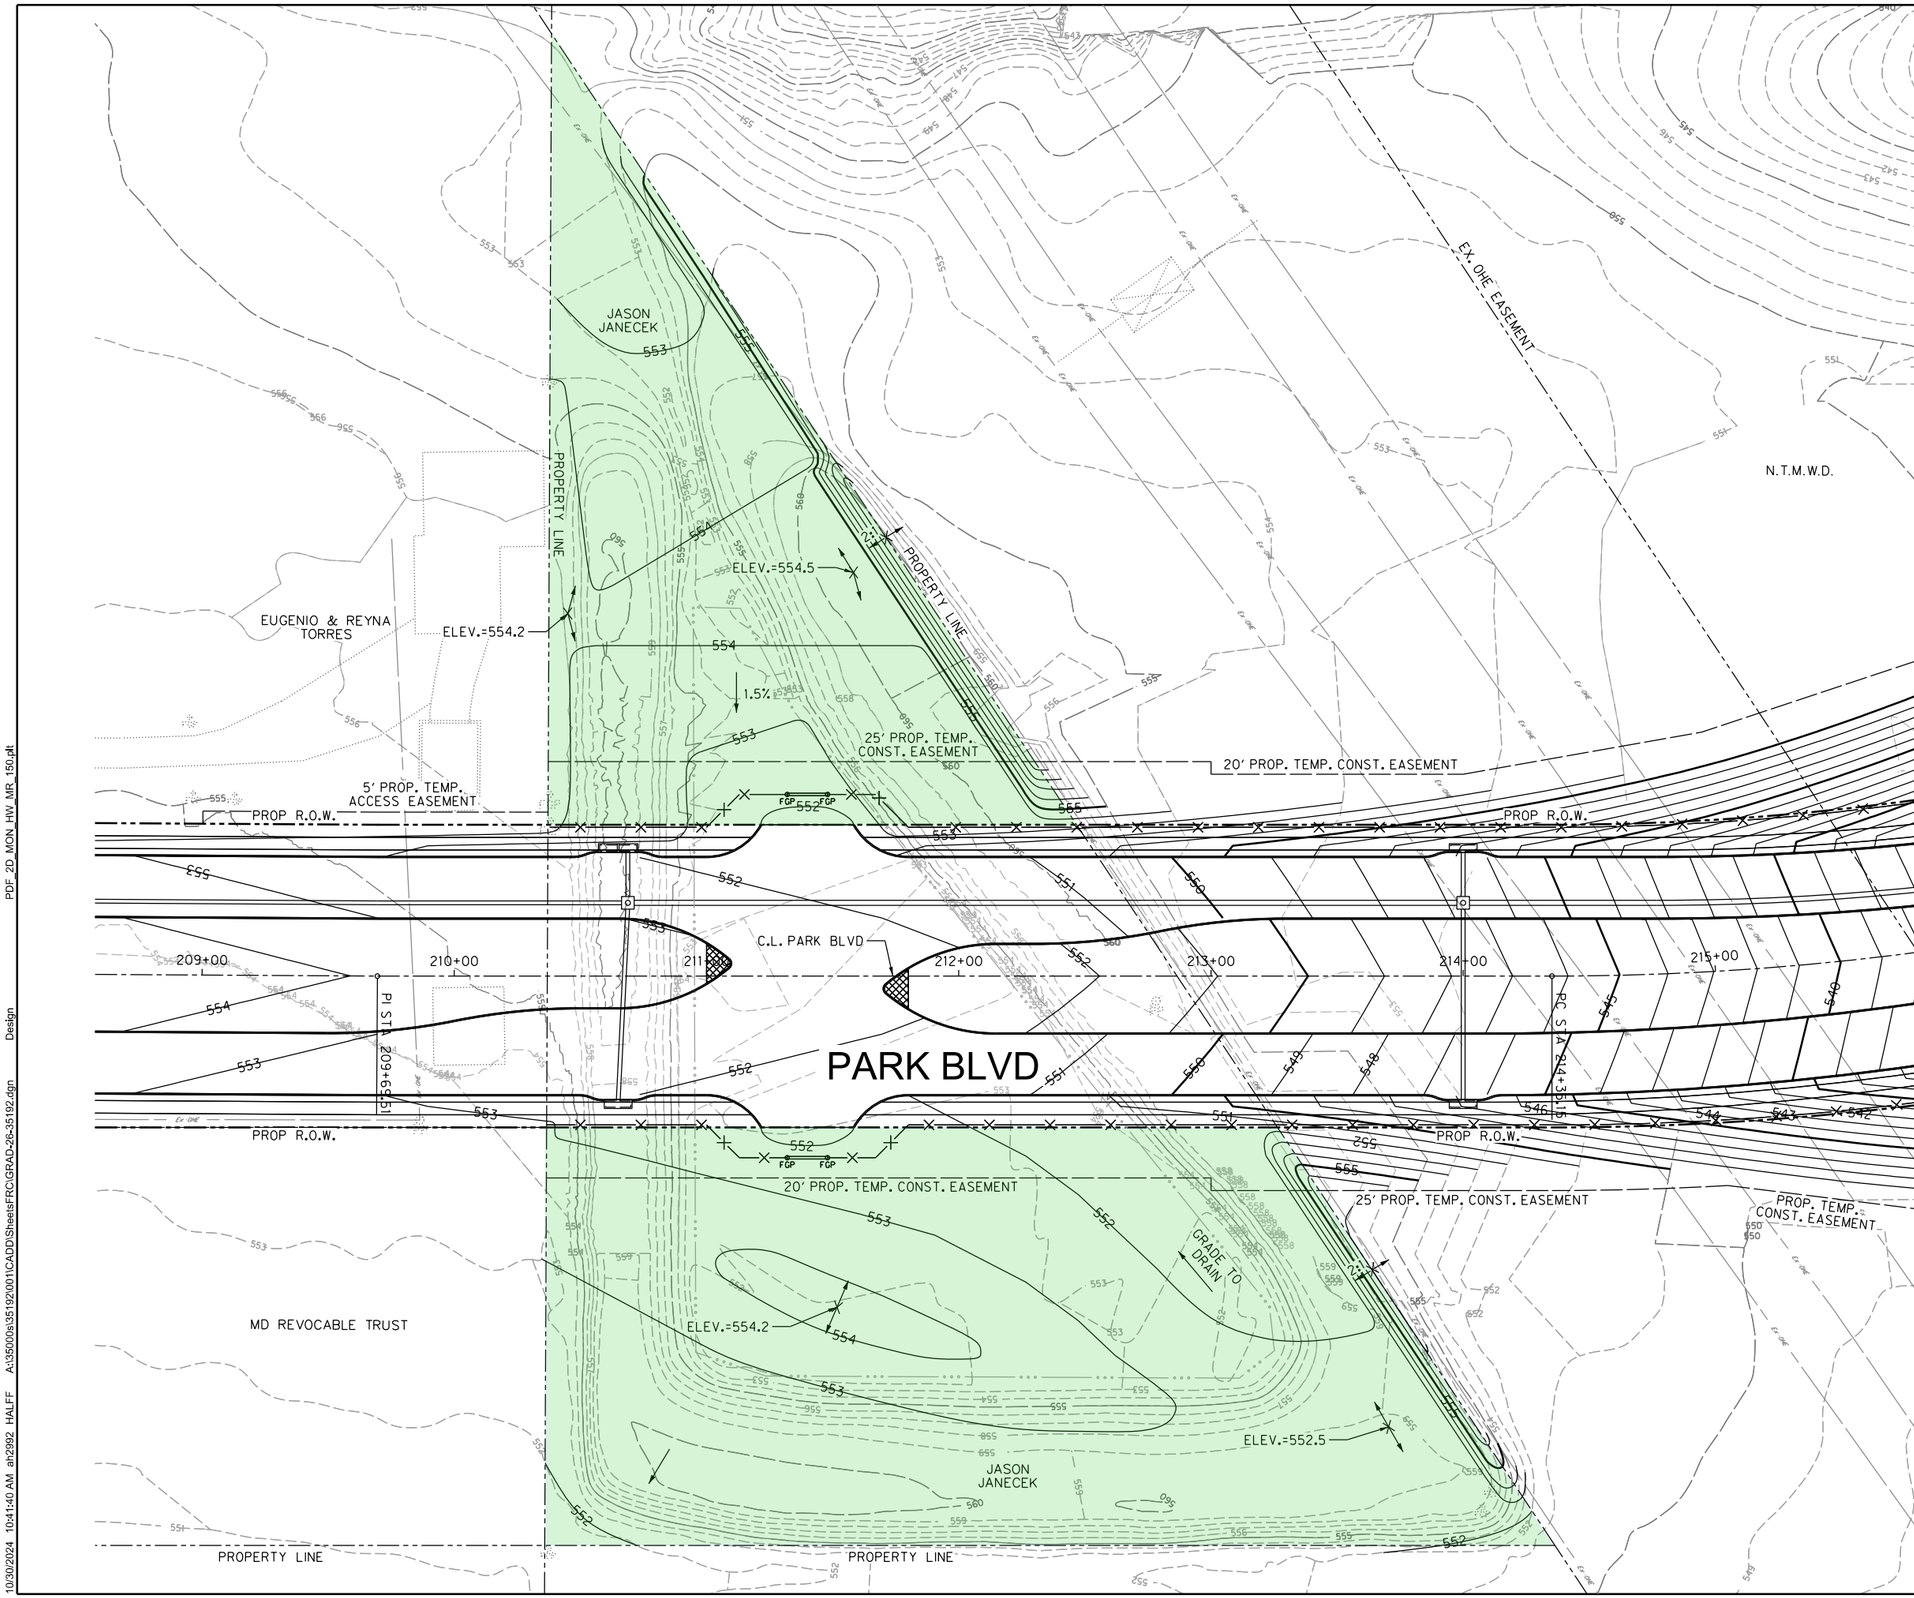

N

0 15 30 45 60
HORIZONTAL SCALE IN FEET

LEGEND

—510—	MAJOR CONTOUR LINE
—510—	MINOR CONTOUR LINE
—510—	EXISTING MAJOR CONTOUR LINE
—510—	EXISTING MINOR CONTOUR LINE
	PROPOSED RETAINING WALL
	PROPOSED CURB/SIDEWALK
	SAWCUT/PAVEMENT REMOVAL LIMIT

NOTES:

1. REFER TO PAVING PLAN AND PROFILE SHEETS FOR HORIZONTAL AND VERTICAL ALIGNMENT INFORMATION INCLUDING ROADWAY DIMENSIONS, SPOT ELEVATIONS AND CROSS SLOPES.
2. REFER TO CULVERT LAYOUT SHEETS FOR CULVERT HEADWALL AND OUTFALL CHANNEL GRADING DETAILS.
3. REFER TO BARRIER FREE RAMP DETAILS FOR RAMP GRADING REQUIREMENTS AND SLOPE LIMITATIONS. ADJUST TYPICAL GRADING CONTOURS SHOWN AS APPROVED BY ENGINEER.

Right of Entry Limits for grading activities

STATE OF TEXAS
DONALD ADAM KANE
107449
LICENSED
PROFESSIONAL ENGINEER

The seal appearing on this document was authorized by Donald Adam Kane, PE#107449 on 10-25-24. Alteration of a sealed document without proper notification to the responsible engineer is an offense under the Texas Engineering Practice Act. TBPELS Engineering Firm #F-312

No.	DATE	REVISION	APPROV.

PARK BOULEVARD EXTENSION

COLLIN COUNTY

GRADING PLAN
JANECEK PROPERTY

halff
3803 PARKWOOD BLVD, SUITE 800
FRISCO, TX 75034-8641
TEL (214) 618-4570
FAX (214) 739-0095 TBPELS FIRM #F-312

DRAWN: TMW	DATE: 10/25/2024	DESIGNED: AK	DATE: 10/25/2024
CHECKED: AK	DATE: 10/25/2024	SCALE: 1"=60'	

CONTRACT No. 35192

SHEET 141A OF 502 GRAD-26

10/30/2024 10:41:40 AM ah2992 HALFF A:\35000s\35192\0011\CADD\Sheets\FRC\GRAD-26-35192.dgn Design PDF_2D_MON_HW_MR_150.plt