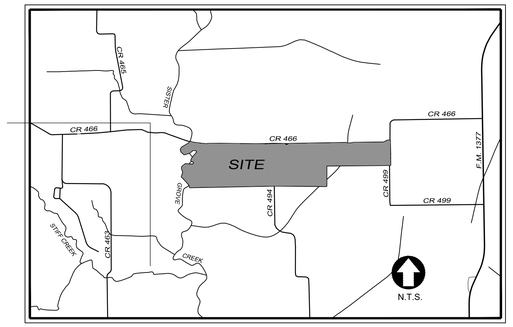

VICINITY MAP

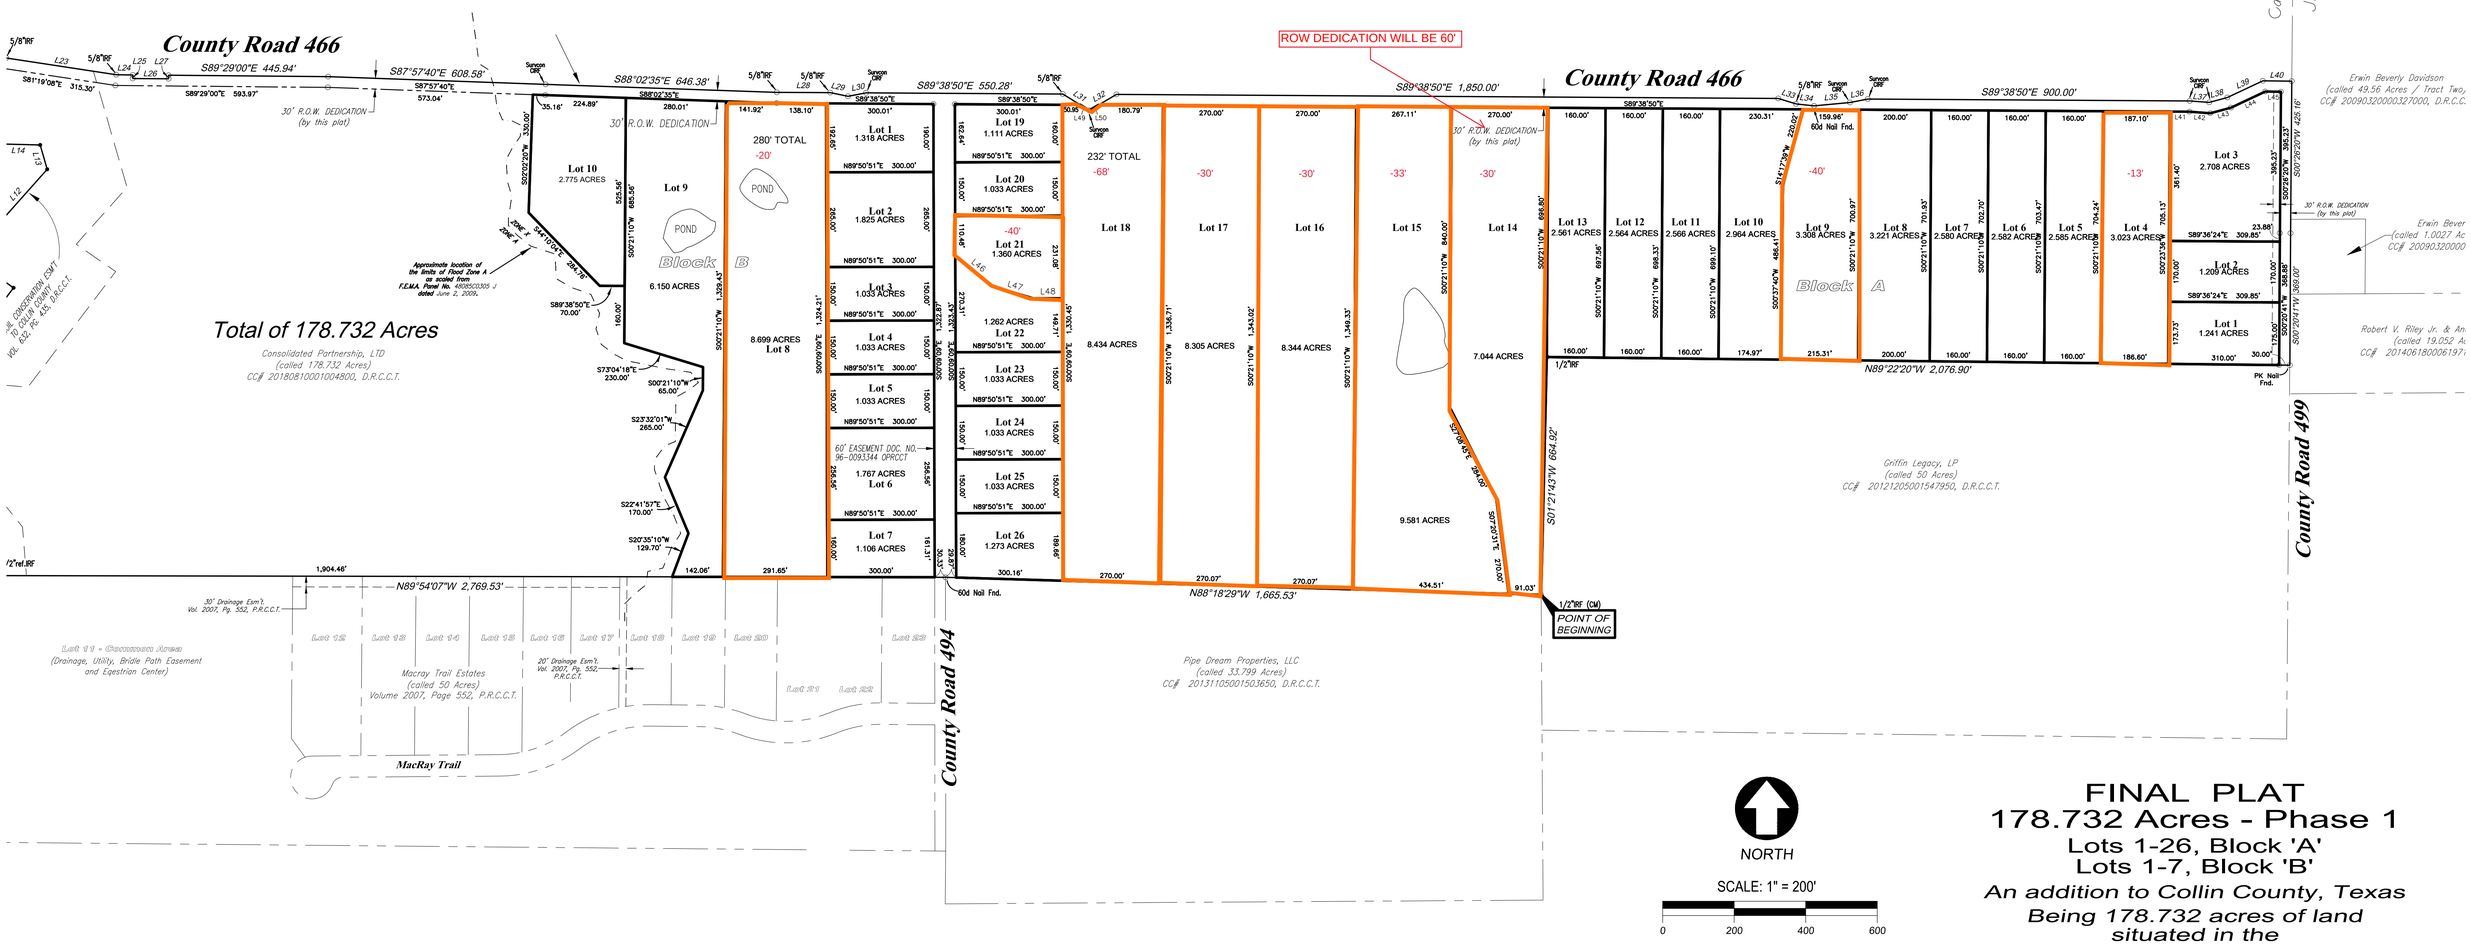

OWNER / DEVELOPER:
Lackland Holdings
3045 Lackland Road
Fort Worth, Texas 76116

PREPARED BY:
dietz engineering
Firm No. 5049
205 s. alma drive
allen . texas . 75013
(972) 889.9977

PREPARED BY:
Roome Land Surveying, Inc.
Firm No. 10013100
P.O. Box 941647
Plano . Texas . 75094
(972) 423.5643

FINAL PLAT
178.732 Acres - Phase 1
Lots 1-26, Block 'A'
Lots 1-7, Block 'B'

An addition to Collin County, Texas
Being 178.732 acres of land
situated in the
Carter T. Clift Survey, Abst. No. 162
Colin County, Texas

MAY, 2019

Sheet 1 of 2