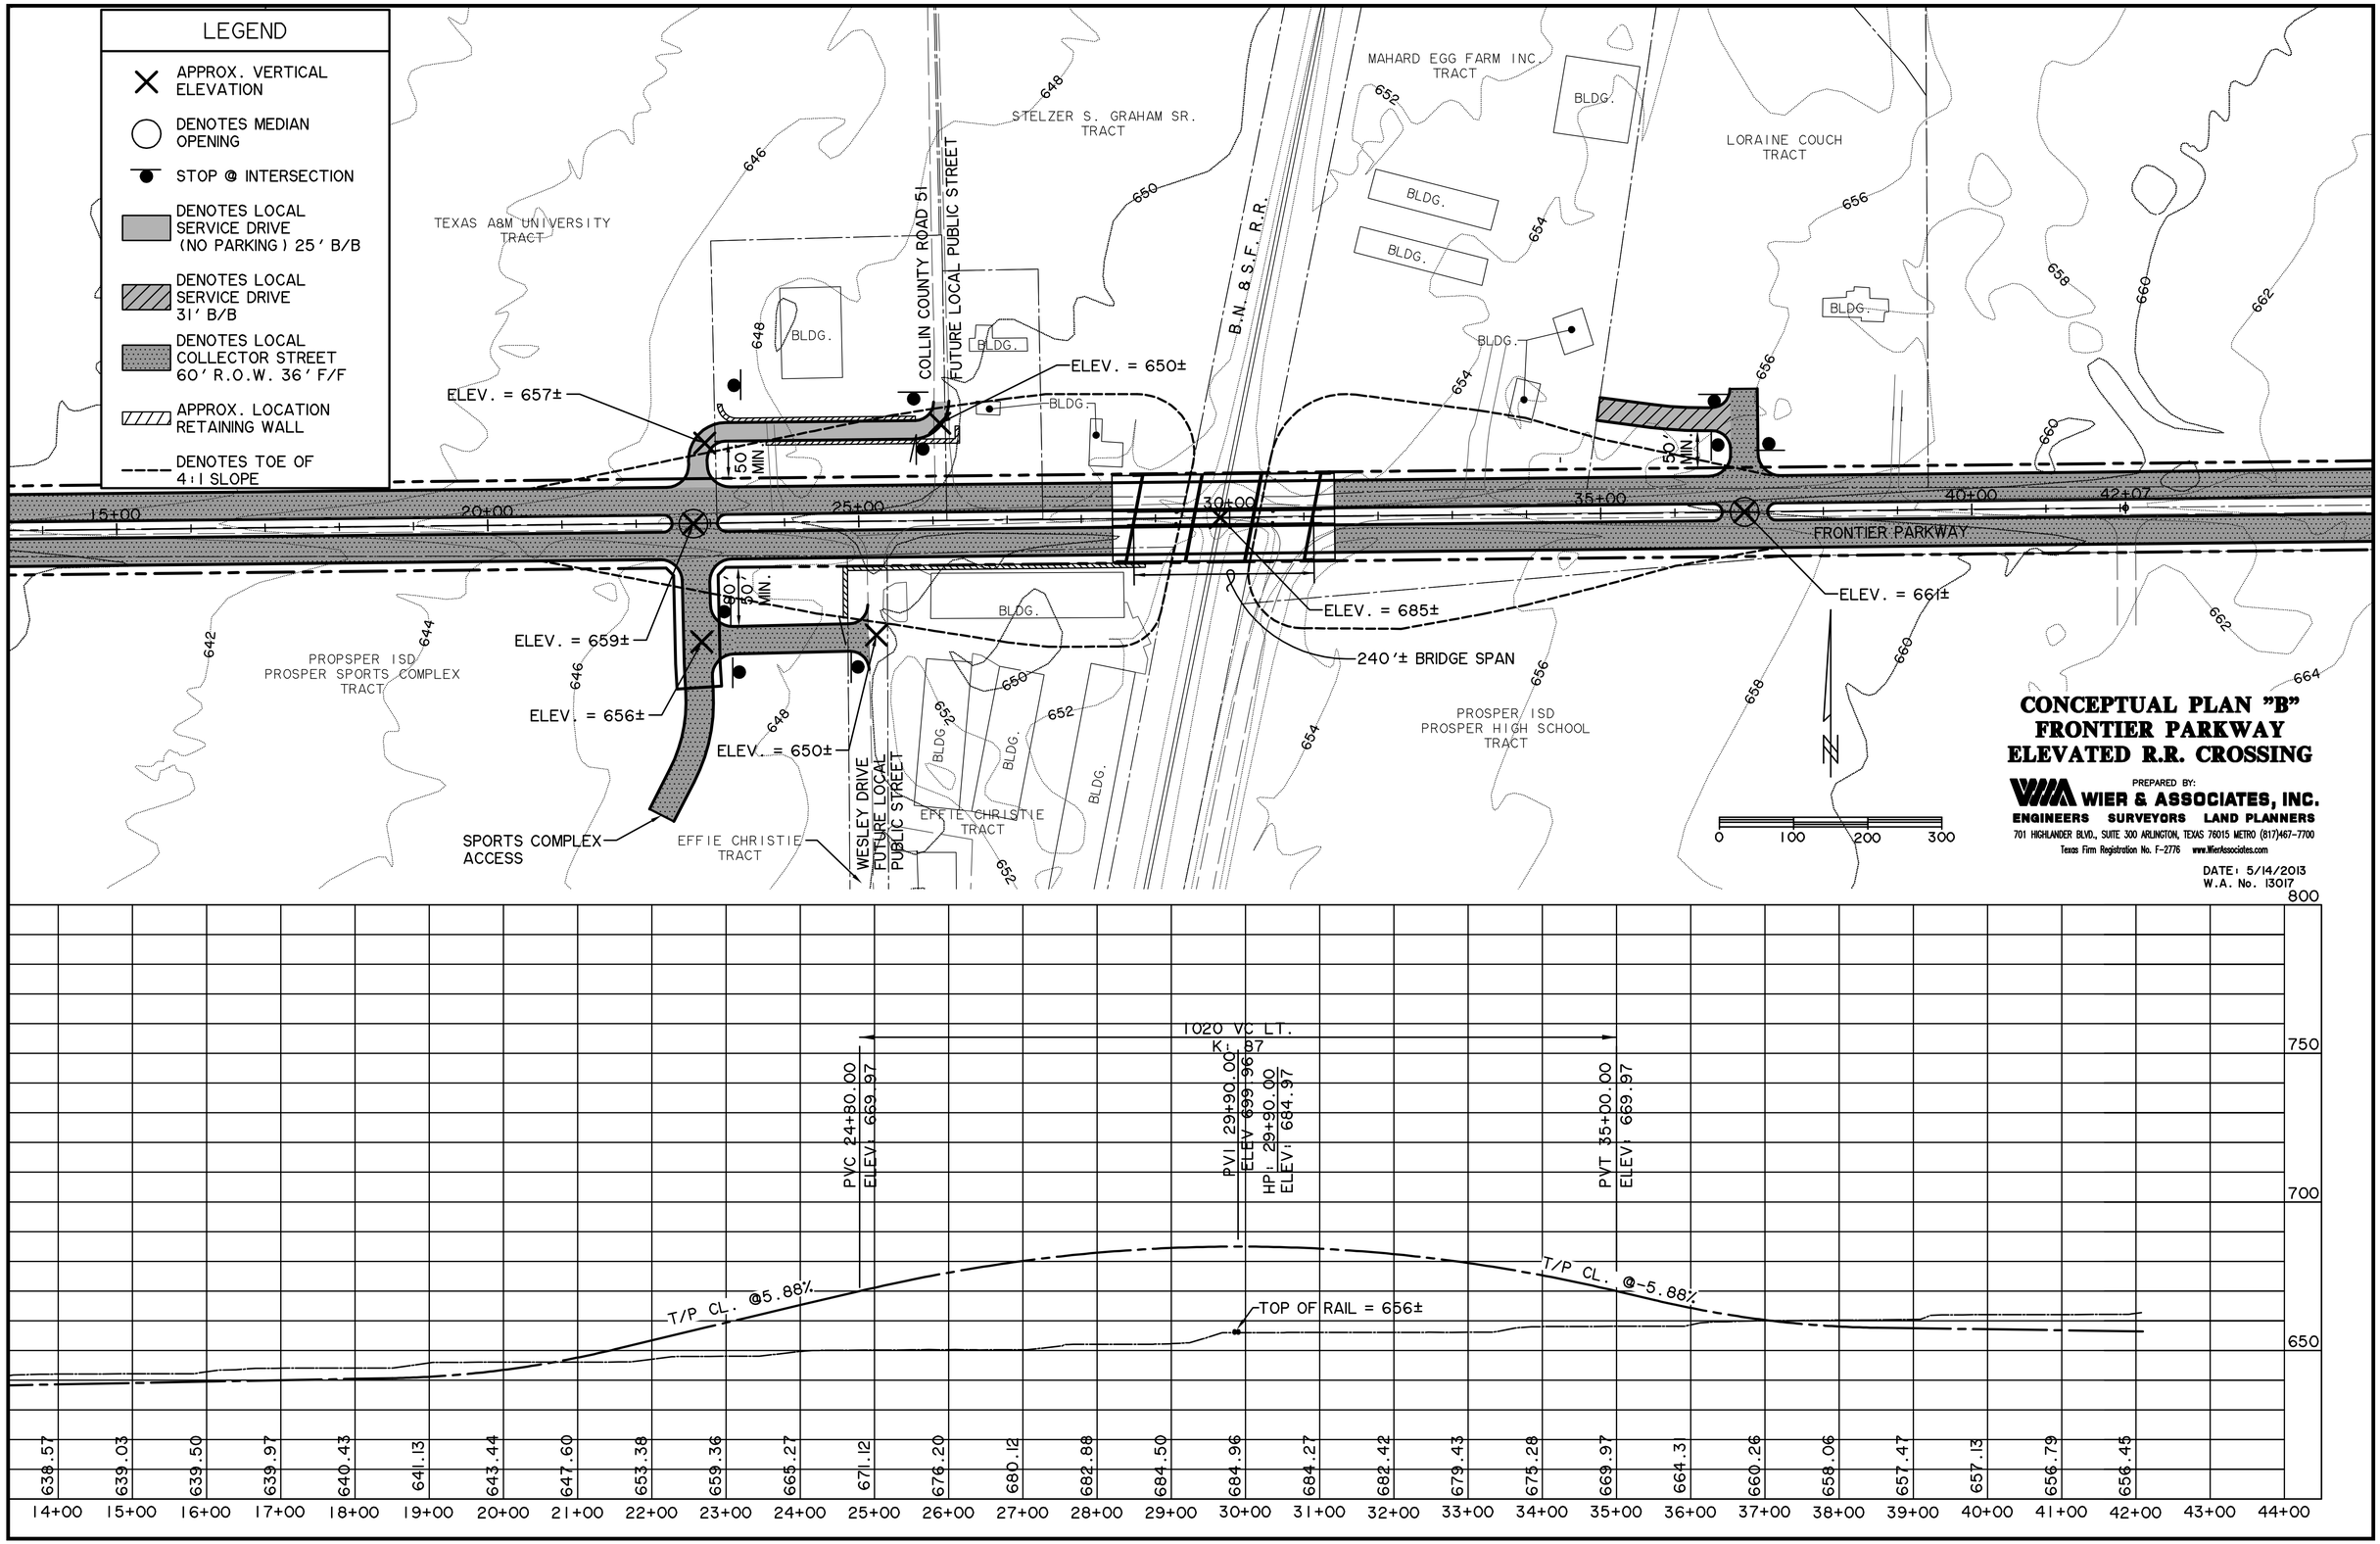

PRINTED: 5/14/2013 STB FILE: WIER-PAVING.STB LAST SAVED: 5/14/2013 8:51 AM SAVED BY: TMW FILE: PROSPER-EXHIBIT-2-13017.DWG