IMAGES
XREFS
PLOTTED BY CORBETT_BROCK 7/22/2021 8:50 AM
DWG NAME K:\MKN_CIVIL\064473900 - THE HILLS OF LONE STAR_PHASE 8 - HIGHLANDS_ PHASE 8C\CAD\PLANSHEETS\C - SIGNAGE PLAN.DWG
LAST SAVED 7/22/2021 8:43 AM
XREF xEsmt - Ph 8C - XREF xHatch - Ph 8C - XREF xUtil - Ph 8B - XREF xUtil - Ph 8C - XREF xsite - XREF xBorder

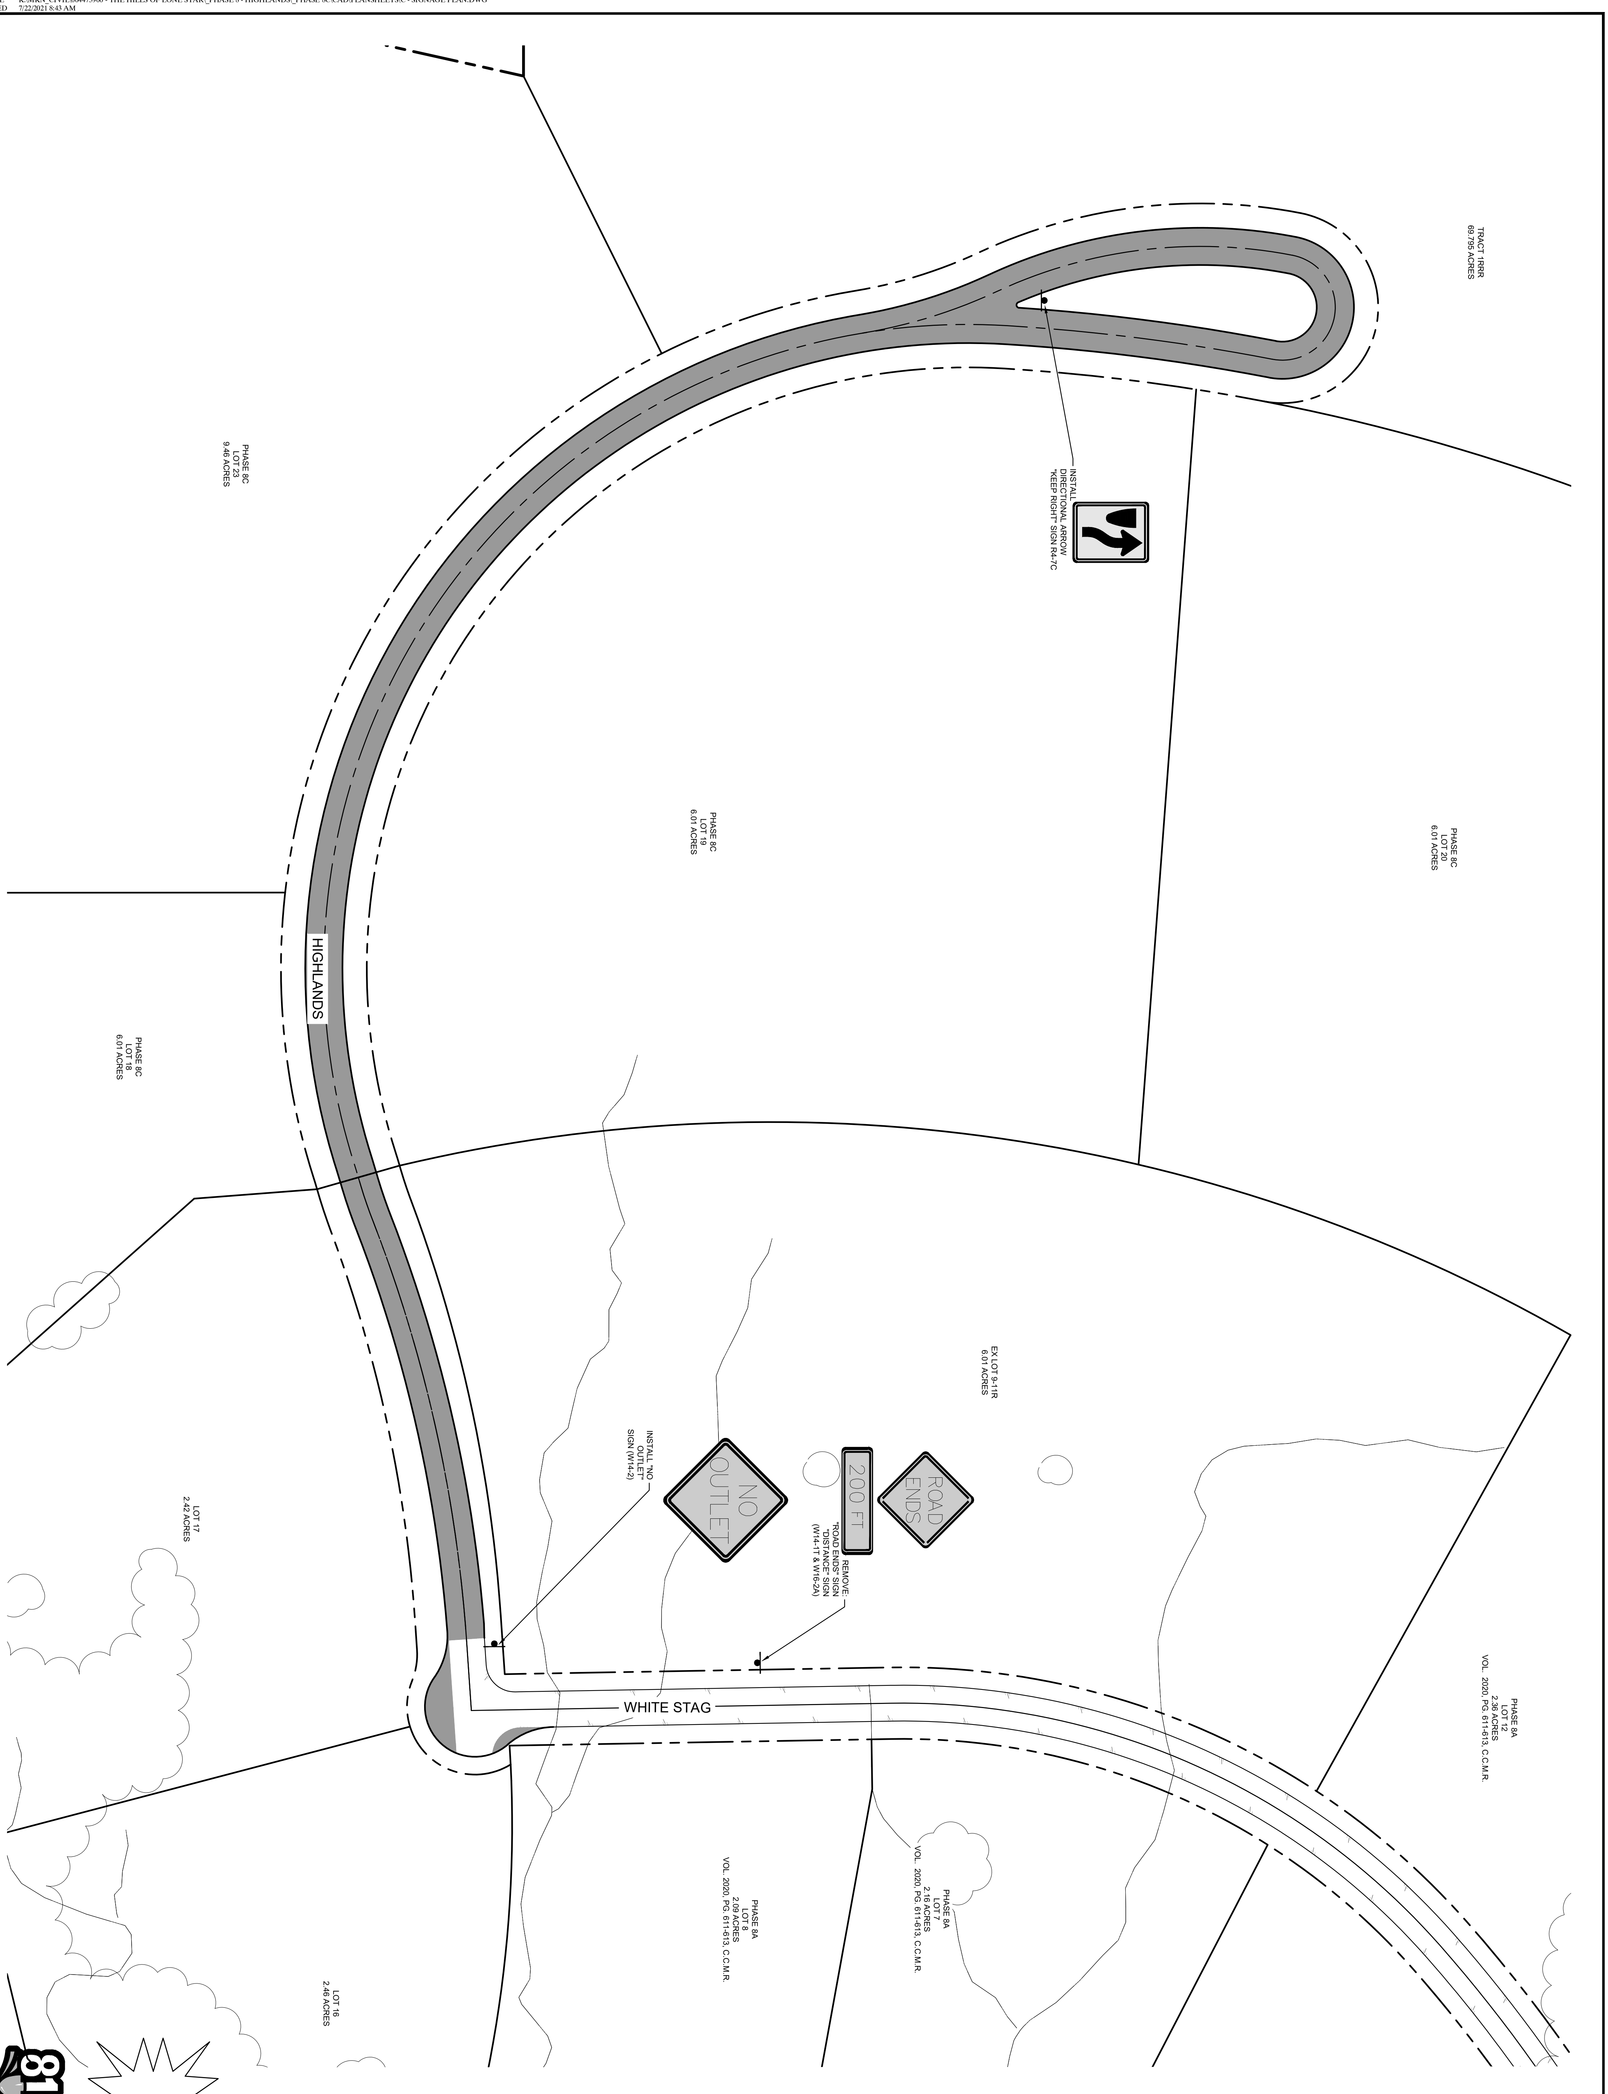

SHEET NUMBER
C-600

SIGNAGE PLAN

THE HILLS OF LONESTAR
PHASE 8C/ HIGHLANDS
COLLIN COUNTY, TX

PREPARED FOR
LONE STAR PARTNERS

KHA PROJECT:
064473900
DATE
JULY 2021

SCALE:	AS SHOWN
DESIGNED BY:	ETJ
DRAWN BY:	ETJ
CHECKED BY:	JEH

Kimley»Horn
Texas Registration No. F-928
Jeffrey E. Hinks
Registered Professional Engineer
STATE OF TEXAS
JULY 22, 2021

PRELIMINARY
Not for construction or permit purposes.

Kimley»Horn
260 E DAVIS STREET, STE 100, MCKINNEY, TX 75069
PHONE: 469-301-2580
WWW.KIMLEY-HORN.COM TX F-928
© 2021 KIMLEY-HORN AND ASSOCIATES, INC.

No.	REVISIONS	DATE	BY