EXHIBIT B

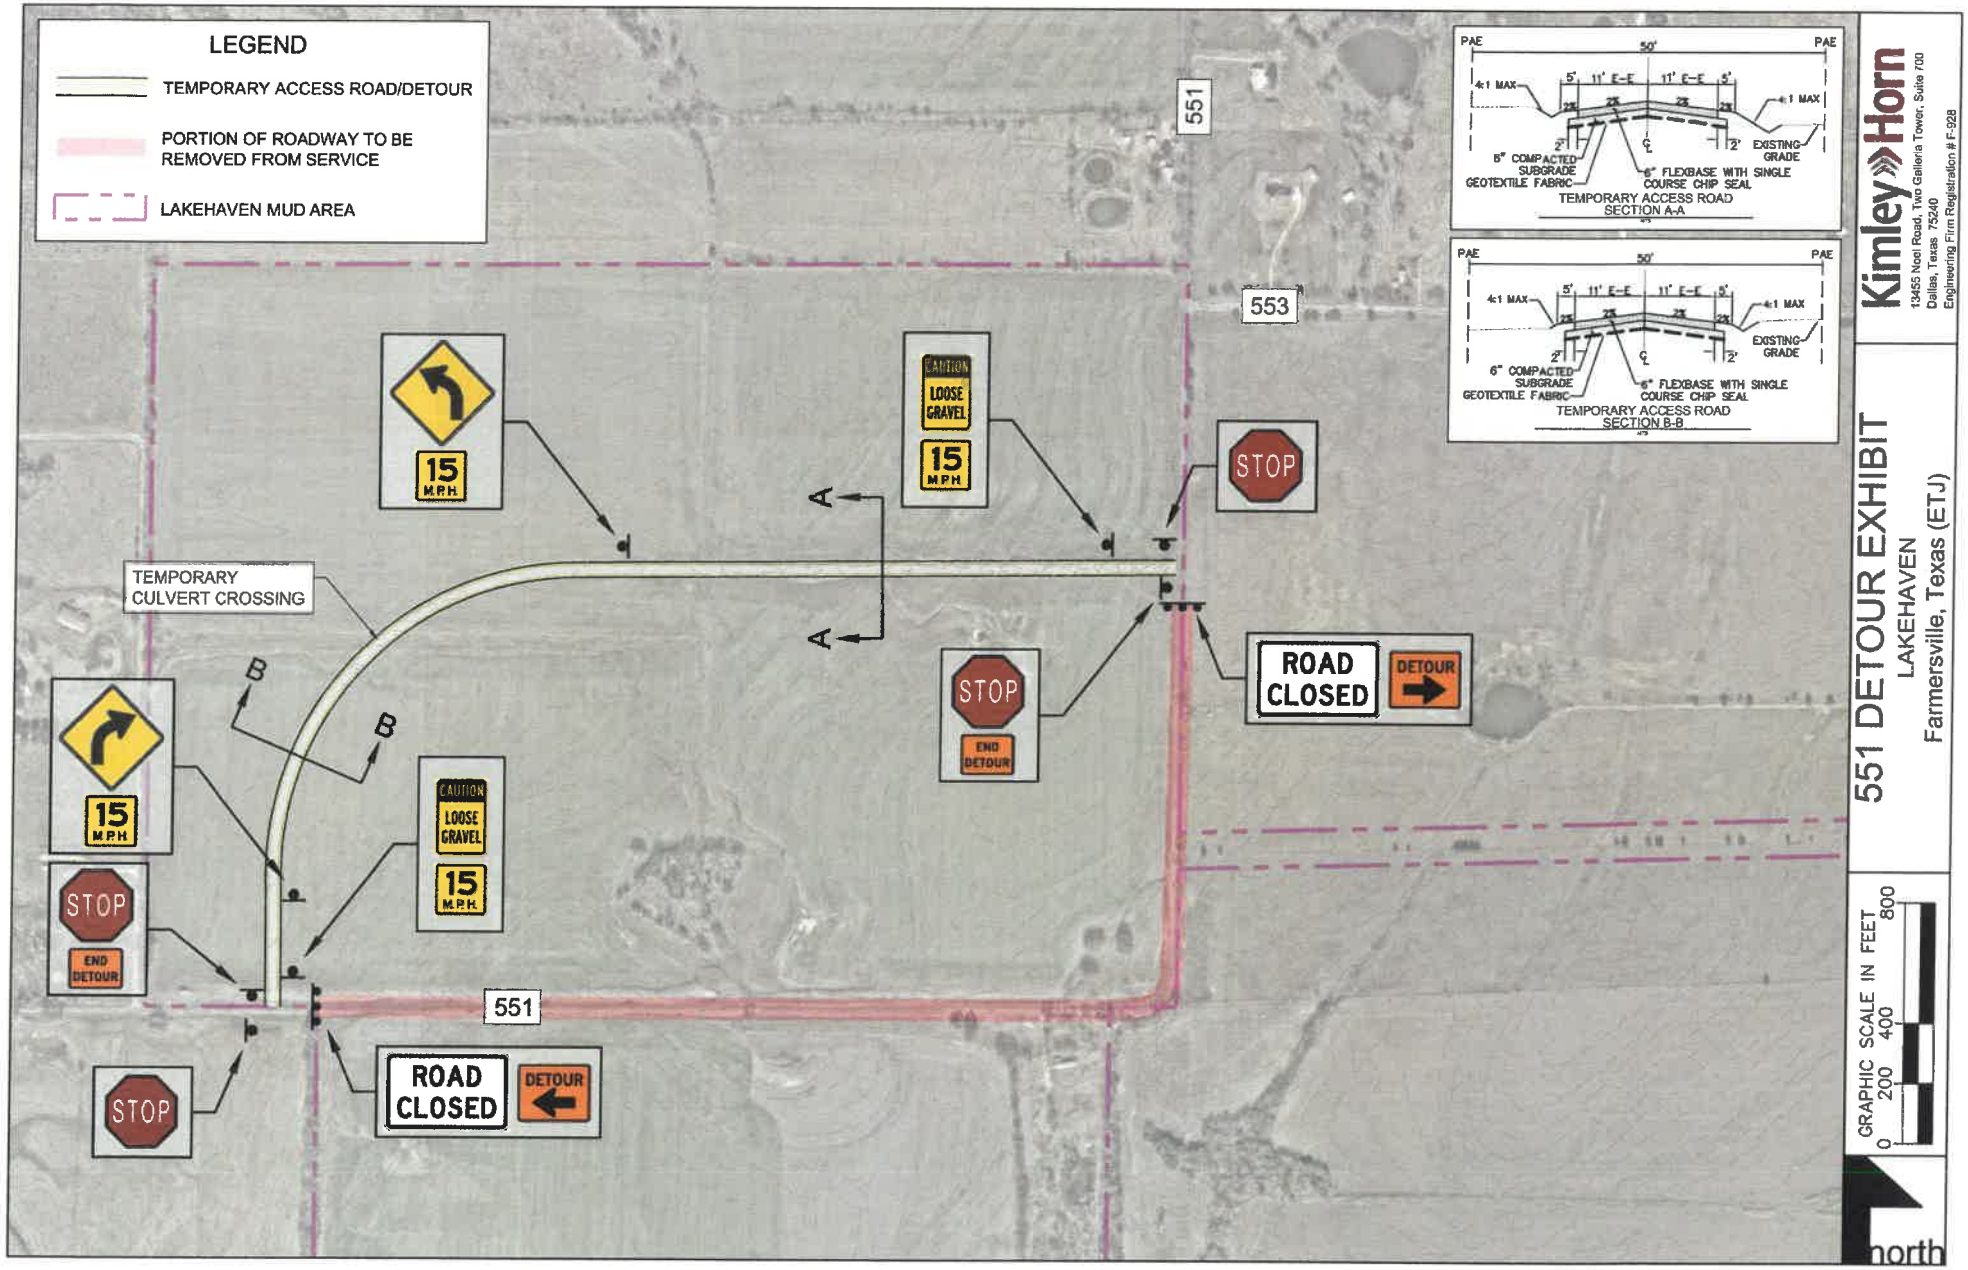
LEGEND
TEMPORARY ACCESS ROAD/DETOUR
PORTION OF ROADWAY TO BE REMOVED FROM SERVICE
LAKEHAVEN MUD AREA
551
553
TEMPORARY CULVERT CROSSING
15 M.P.H.
CAUTION LOOSE GRAVEL
STOP
END DETOUR
ROAD CLOSED
DETOUR
A
B
PAE
50'
4:1 MAX
5'
11' E-E
2%
2'
6" COMPACTED SUBGRADE
GEOTEXTILE FABRIC
6" FLEXBASE WITH SINGLE COURSE CHIP SEAL
EXISTING GRADE
TEMPORARY ACCESS ROAD SECTION A-A
TEMPORARY ACCESS ROAD SECTION B-B
Kimley»Horn
13455 Noel Road, Two Galleria Tower, Suite 700
Dallas, Texas 75240
Engineering Firm Registration # F-928
551 DETOUR EXHIBIT
LAKEHAVEN
Farmersville, Texas (ETJ)
GRAPHIC SCALE IN FEET
0
200
400
800
north