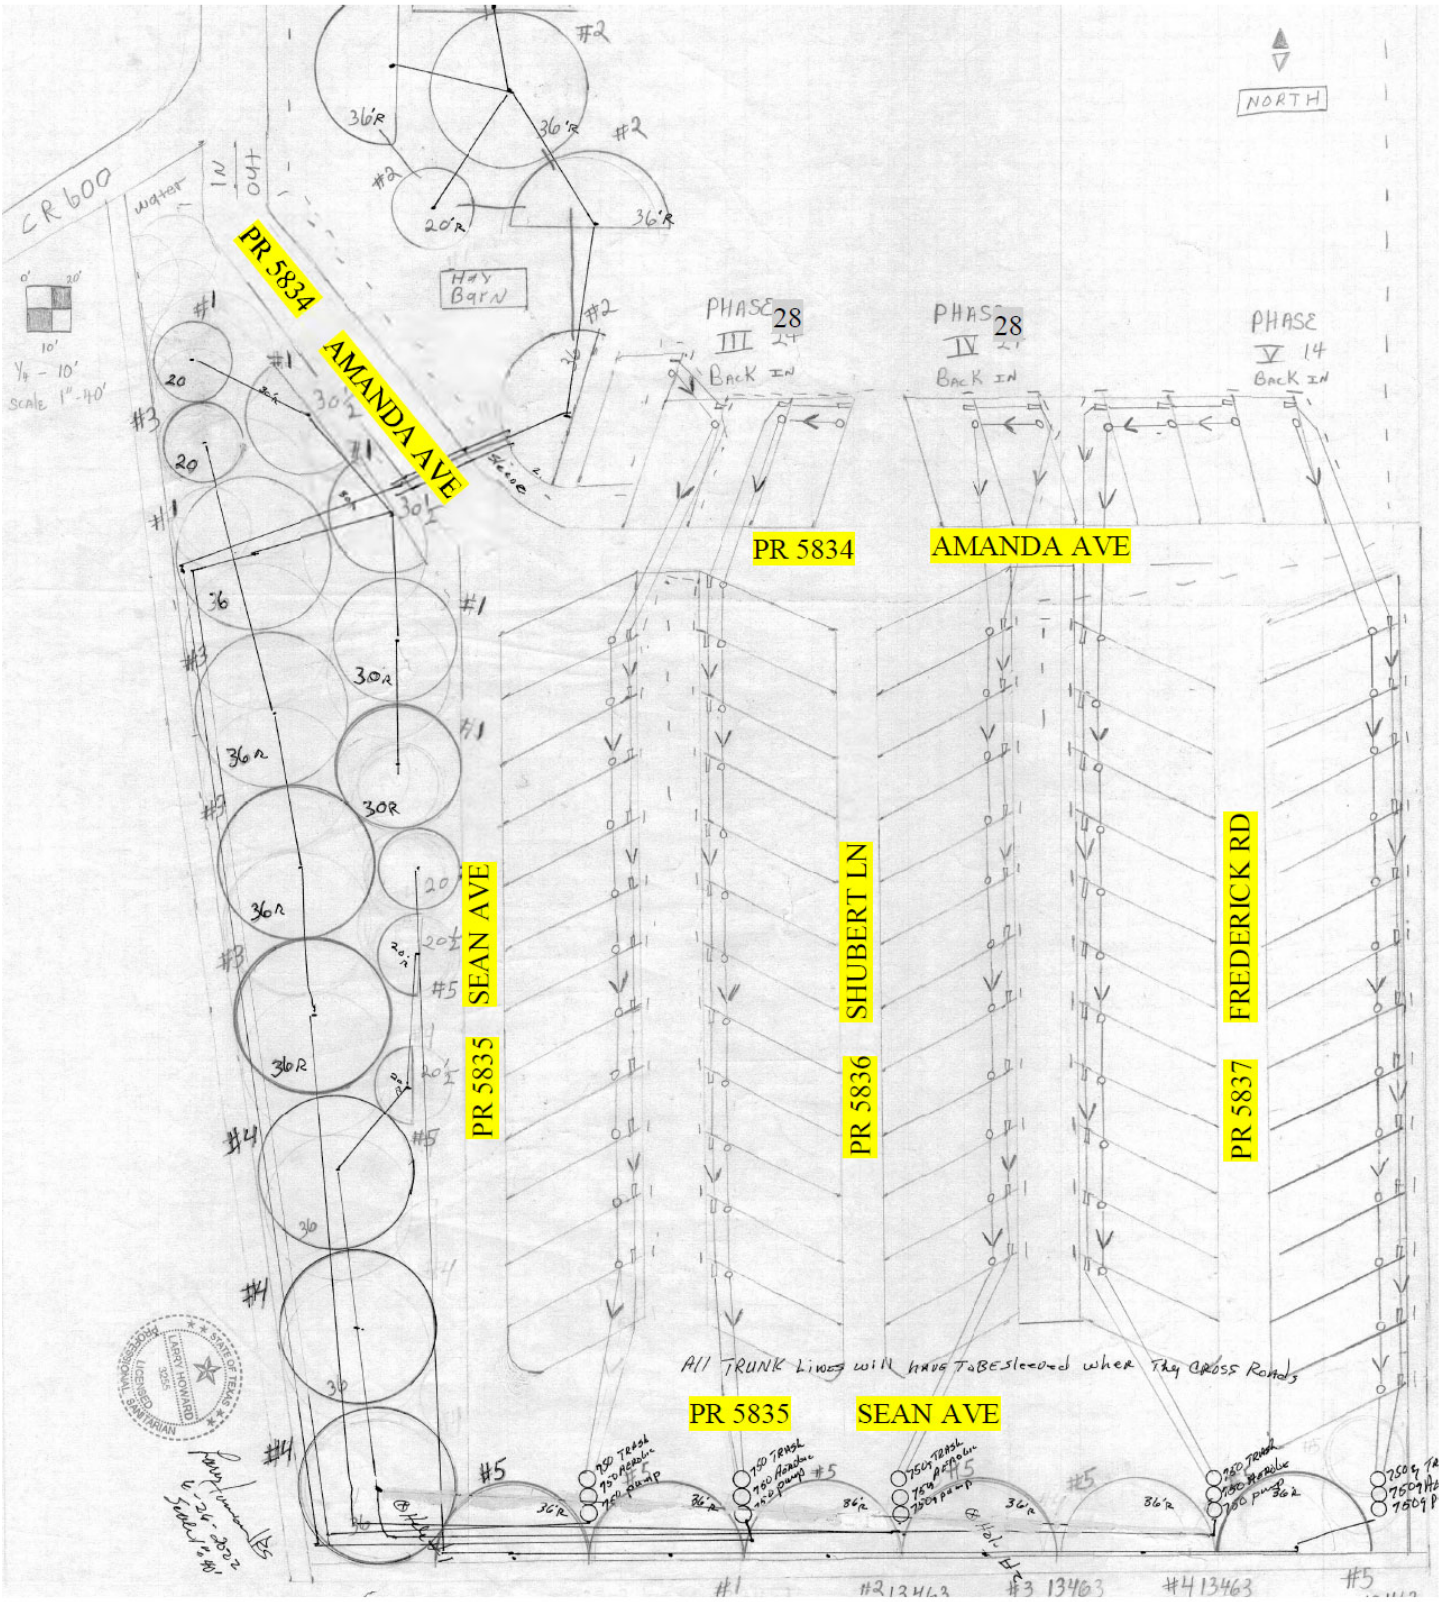DOVE HILL RV PARK Phases 3, 4, 5 New Private Roads