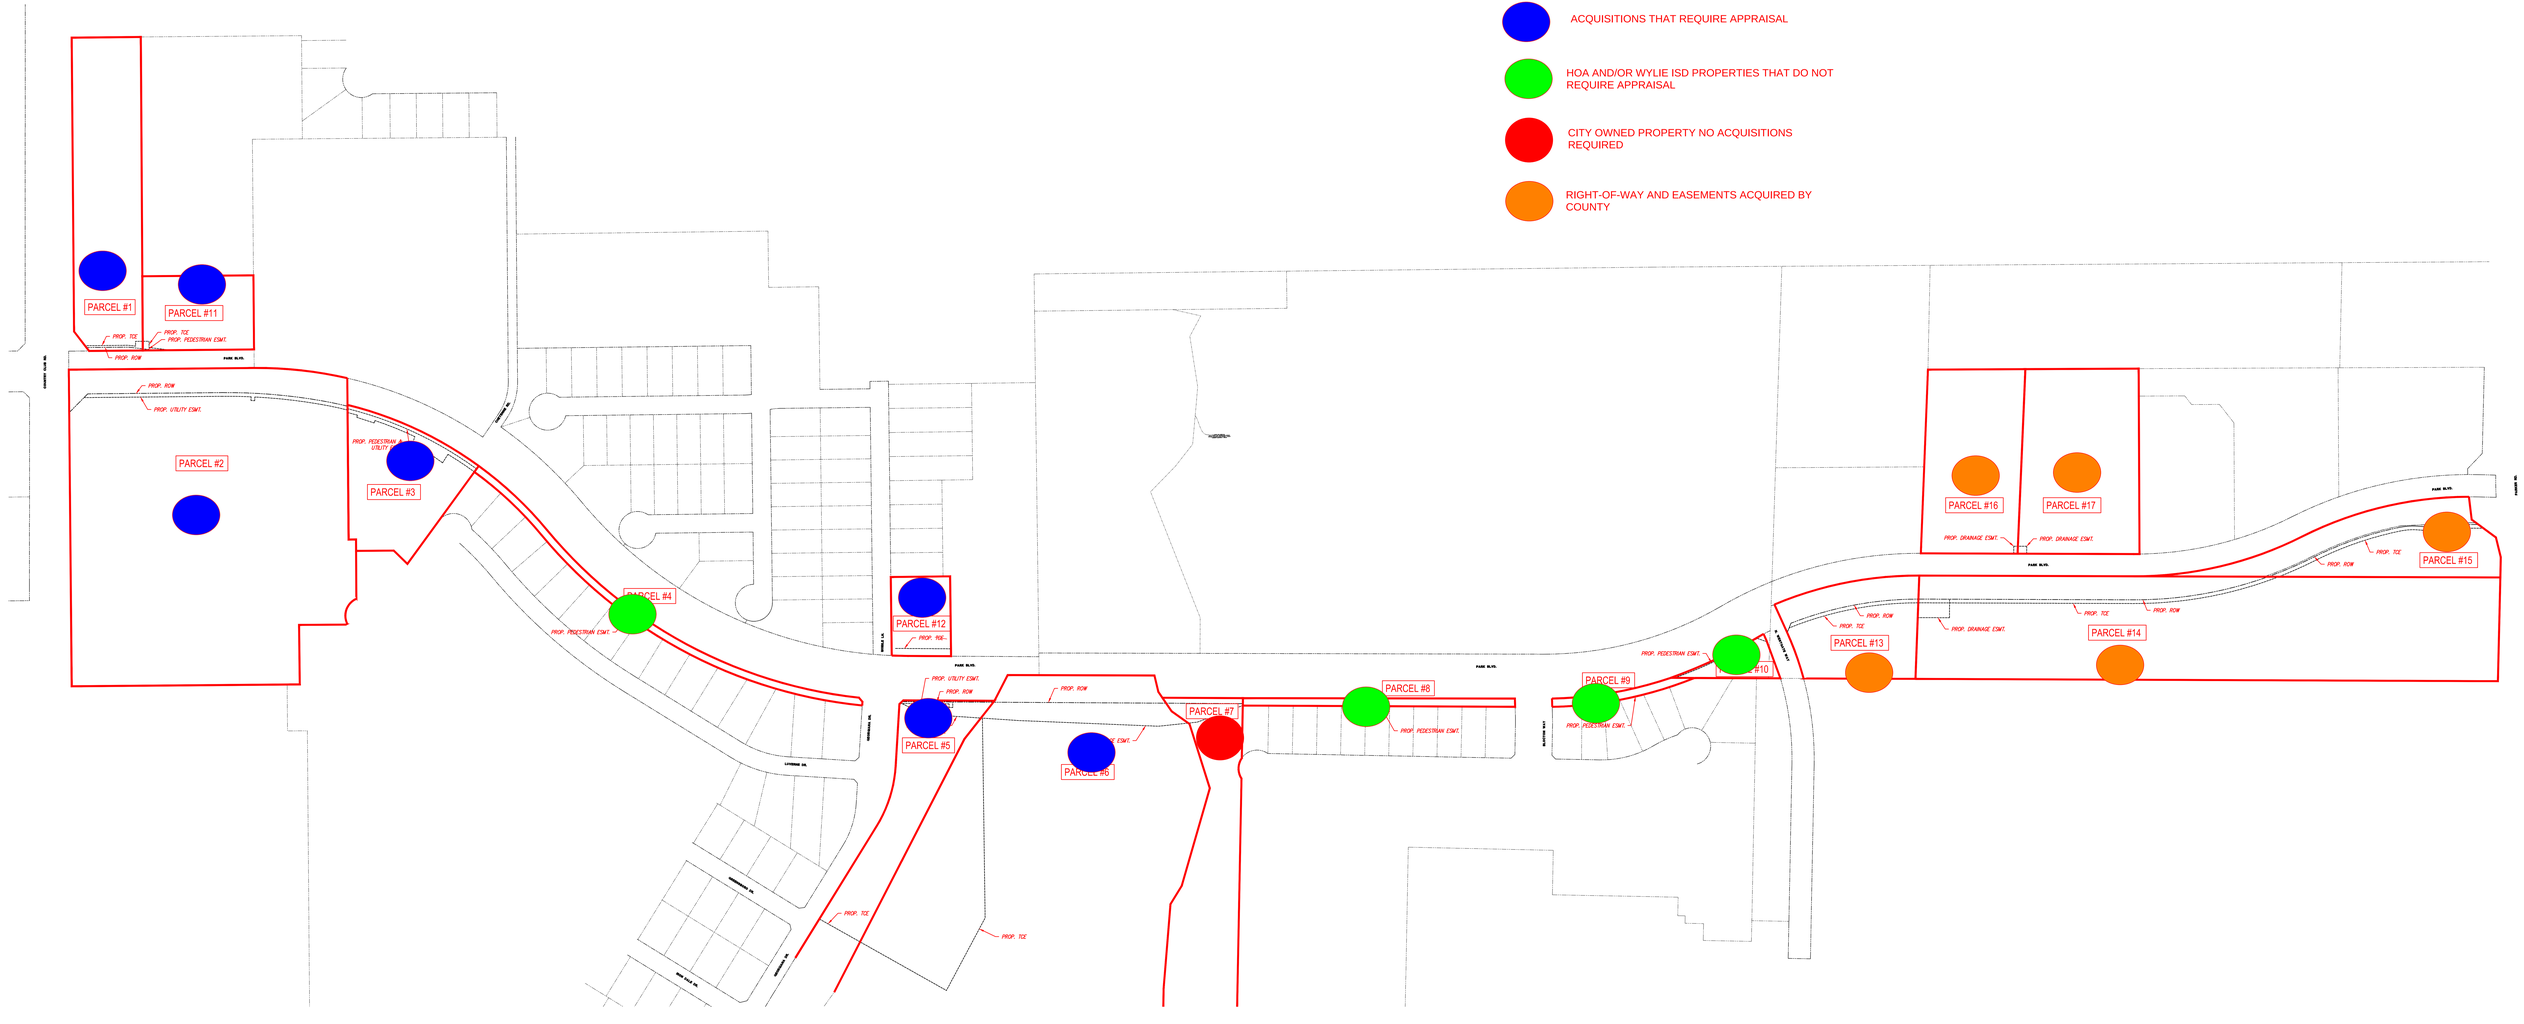
ACQUISITIONS THAT REQUIRE APPRAISAL
HOA AND/OR WYLIE ISD PROPERTIES THAT DO NOT REQUIRE APPRAISAL
CITY OWNED PROPERTY NO ACQUISITIONS REQUIRED
RIGHT-OF-WAY AND EASEMENTS ACQUIRED BY COUNTY
PARCEL #1
PARCEL #11
PROP. TCE
PROP. TCE
PROP. PEDESTRIAN ESMT.
PROP. ROW
PARK BLVD.
PARCEL #2
PROP. ROW
PROP. UTILITY ESMT.
PROP. PEDESTRIAN & UTILITY
PARCEL #3
PARCEL #4
PROP. PEDESTRIAN ESMT.
PARCEL #12
PROP. ROW
PARCEL #5
PROP. UTILITY ESMT.
PROP. ROW
PROP. ROW
PARCEL #6
PARCEL #7
PROP. TCE
PROP. TCE
PARCEL #8
PROP. PEDESTRIAN ESMT.
PARCEL #9
PROP. PEDESTRIAN ESMT.
PROP. PEDESTRIAN ESMT.
#10
PARCEL #13
PROP. ROW
PROP. TCE
PARCEL #16
PARCEL #17
PROP. DRAINAGE ESMT.
PROP. DRAINAGE ESMT.
PARCEL #15
PROP. TCE
PROP. ROW
PARCEL #14
PROP. TCE
PROP. ROW
PROP. DRAINAGE ESMT.